GRID

GRAPHIC SCALE


500 0 250 500

(IN FEET)
1 inch = 500 ft.

LEGEND

WOODSONIA MARKETPLACE CID BOUNDARY

DATE OF PREPARATION: 10/09/2025.

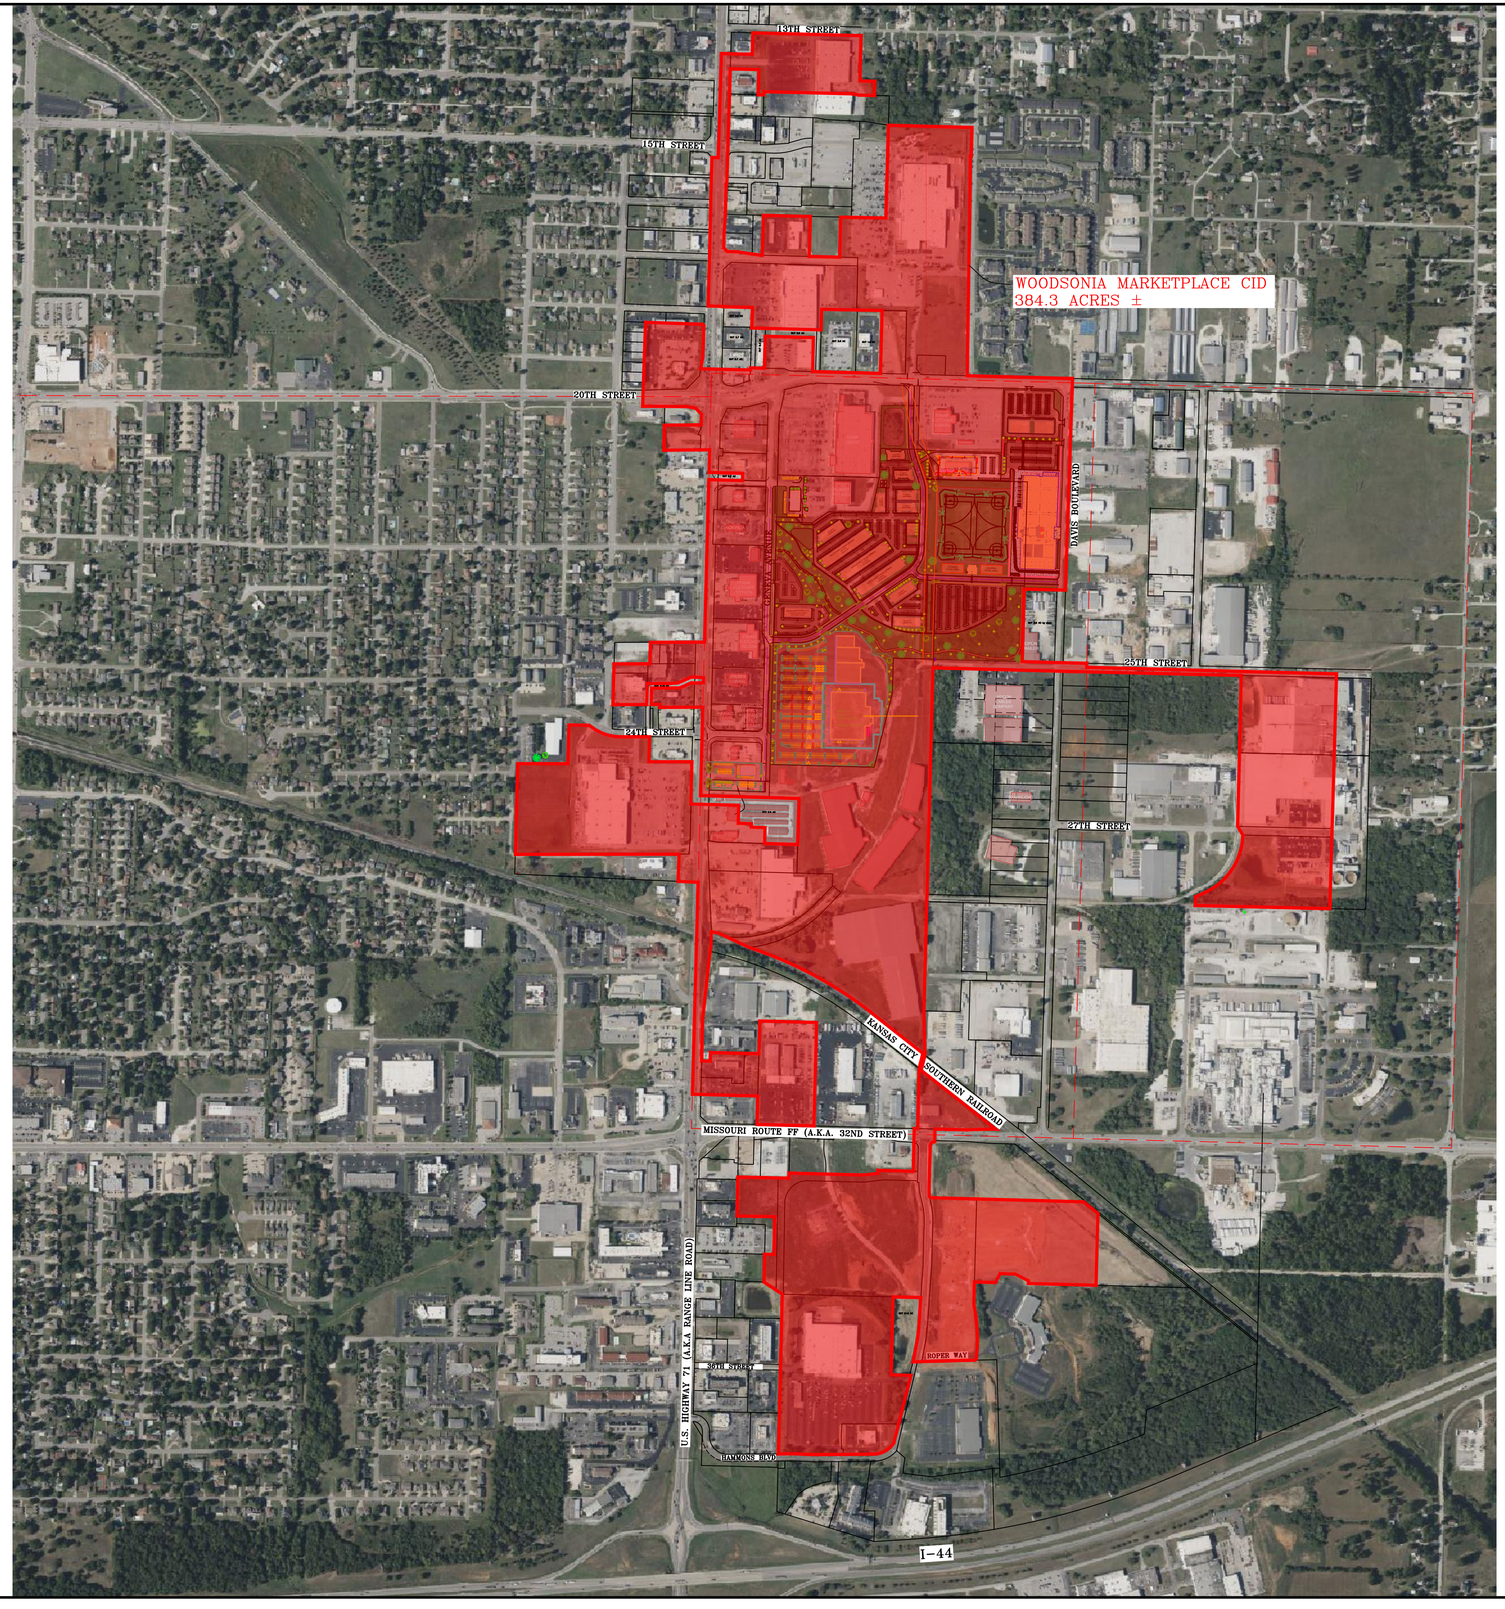

OWN
Engineering beyond.™

811 E. Third Street
Joplin, MO 64801
417.782.7399
weareown.com

FORMERLY ANDERSON ENGINEERING

EXHIBIT OF WOODSONIA MARKETPLACE CID AREA

GENEVA AVENUE JOPLIN, JASPER COUNTY, MISSOURI

REVISIONS

NO.	DESCRIPTION	DATE

DRAWING INFORMATION

PROJECT NO: 23JO10065
DRAWN BY: TSR
CHECK BY: RWW
FIELD BY:
ISSUED DATE: 10/09/2025

ISSUED BY: R. WALLACE
LICENSE NO: PLS No. 2019015191

A licensed Missouri
Engineering Corporation
COA 00062

SHEET TITLE

DRAWING NUMBER: JOP-100-7303

SHEET NUMBER

1/1