SCHIFFERDECKER & ZORA
RIGHT-OF-WAY ACQUISITION
EXHIBIT "A"

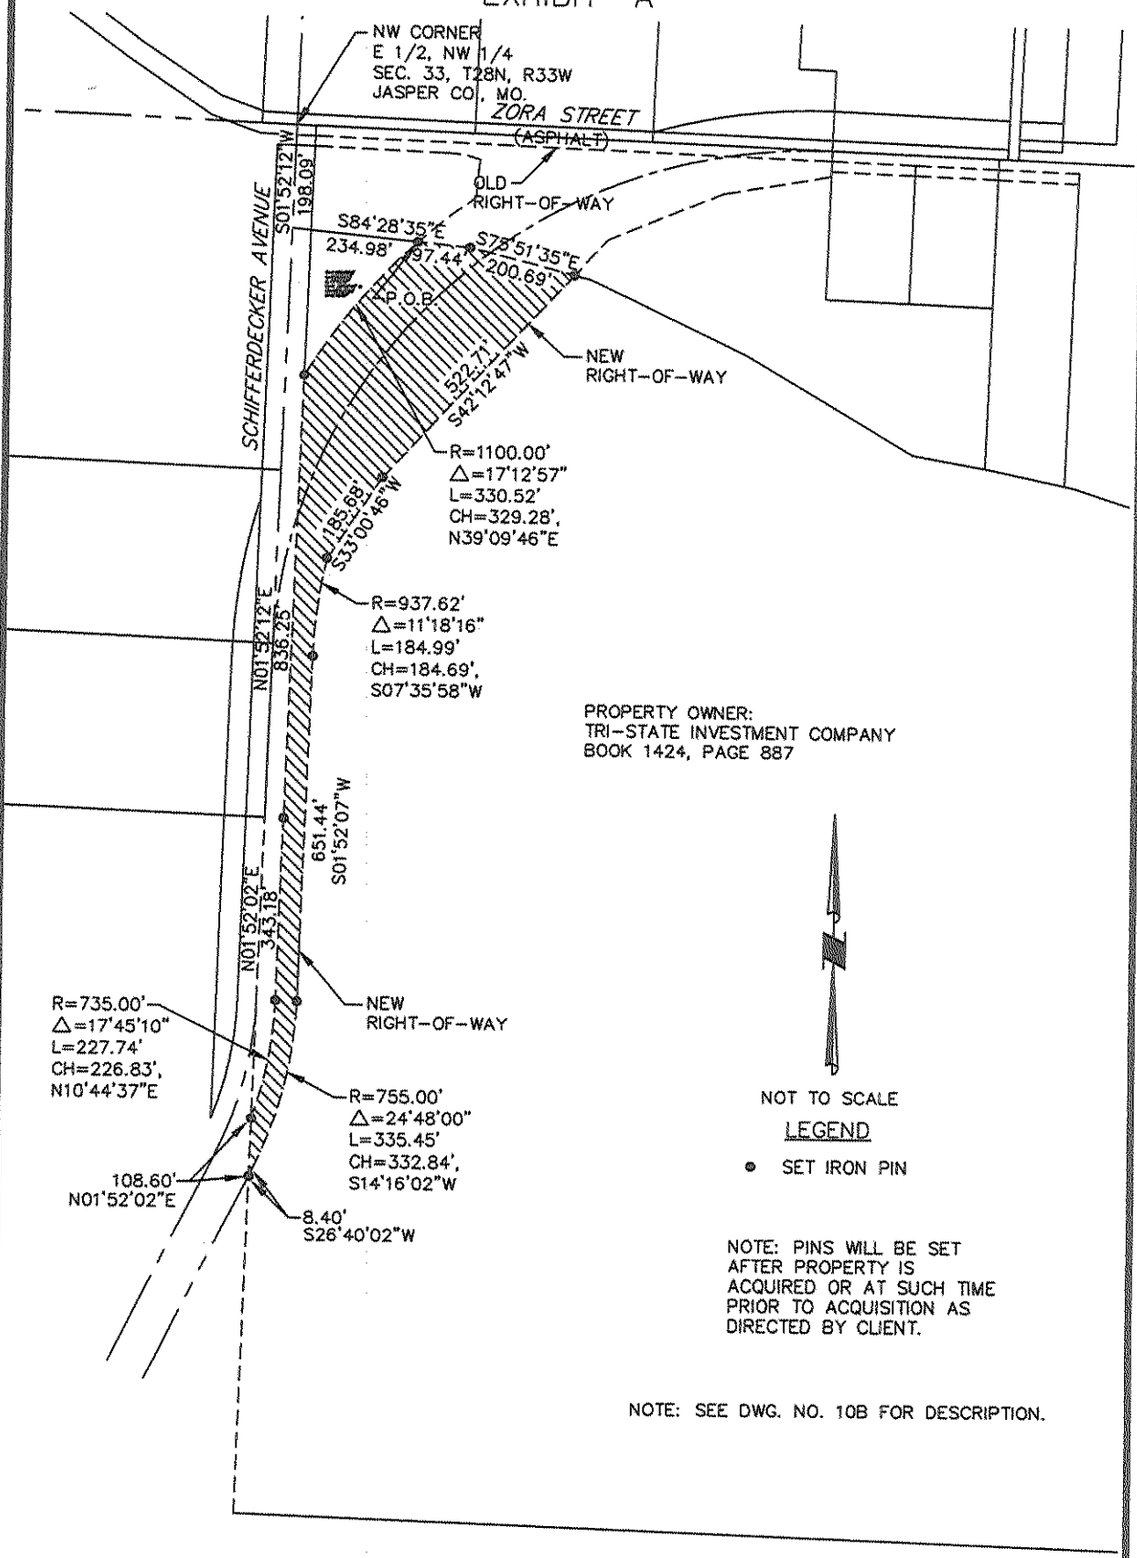

NOTE: PINS WILL BE SET AFTER PROPERTY IS ACQUIRED OR AT SUCH TIME PRIOR TO ACQUISITION AS DIRECTED BY CLIENT.

NOTE: SEE DWG. NO. 10B FOR DESCRIPTION.

REVISED: 10/20/2015
DATE: 1/3/2014

THIS DRAWING IS A DOCUMENT OF SERVICE AND IS THE PROPERTY OF ALLGEIER, MARTIN and ASSOCIATES, INC. THIS DOCUMENT SHALL NOT BE USED ON THIS OR OTHER PROJECTS WITHOUT THE WRITTEN CONSENT OF ALLGEIER, MARTIN and ASSOCIATES, INC.

EXHIBIT "A"
ZORA RIGHT-OF-WAY ACQUISITION

AM
ALLGEIER, MARTIN and ASSOCIATES, INC.
CONSULTING ENGINEERS
7231 EAST 24TH STREET
JOPLIN, MISSOURI 64804
(417) 680-7200

DWG. NO.
10A