
FIGURE 1

Old Willow Branch - Scope

(CONCEPTUAL NOT FOR CONSTRUCTION)

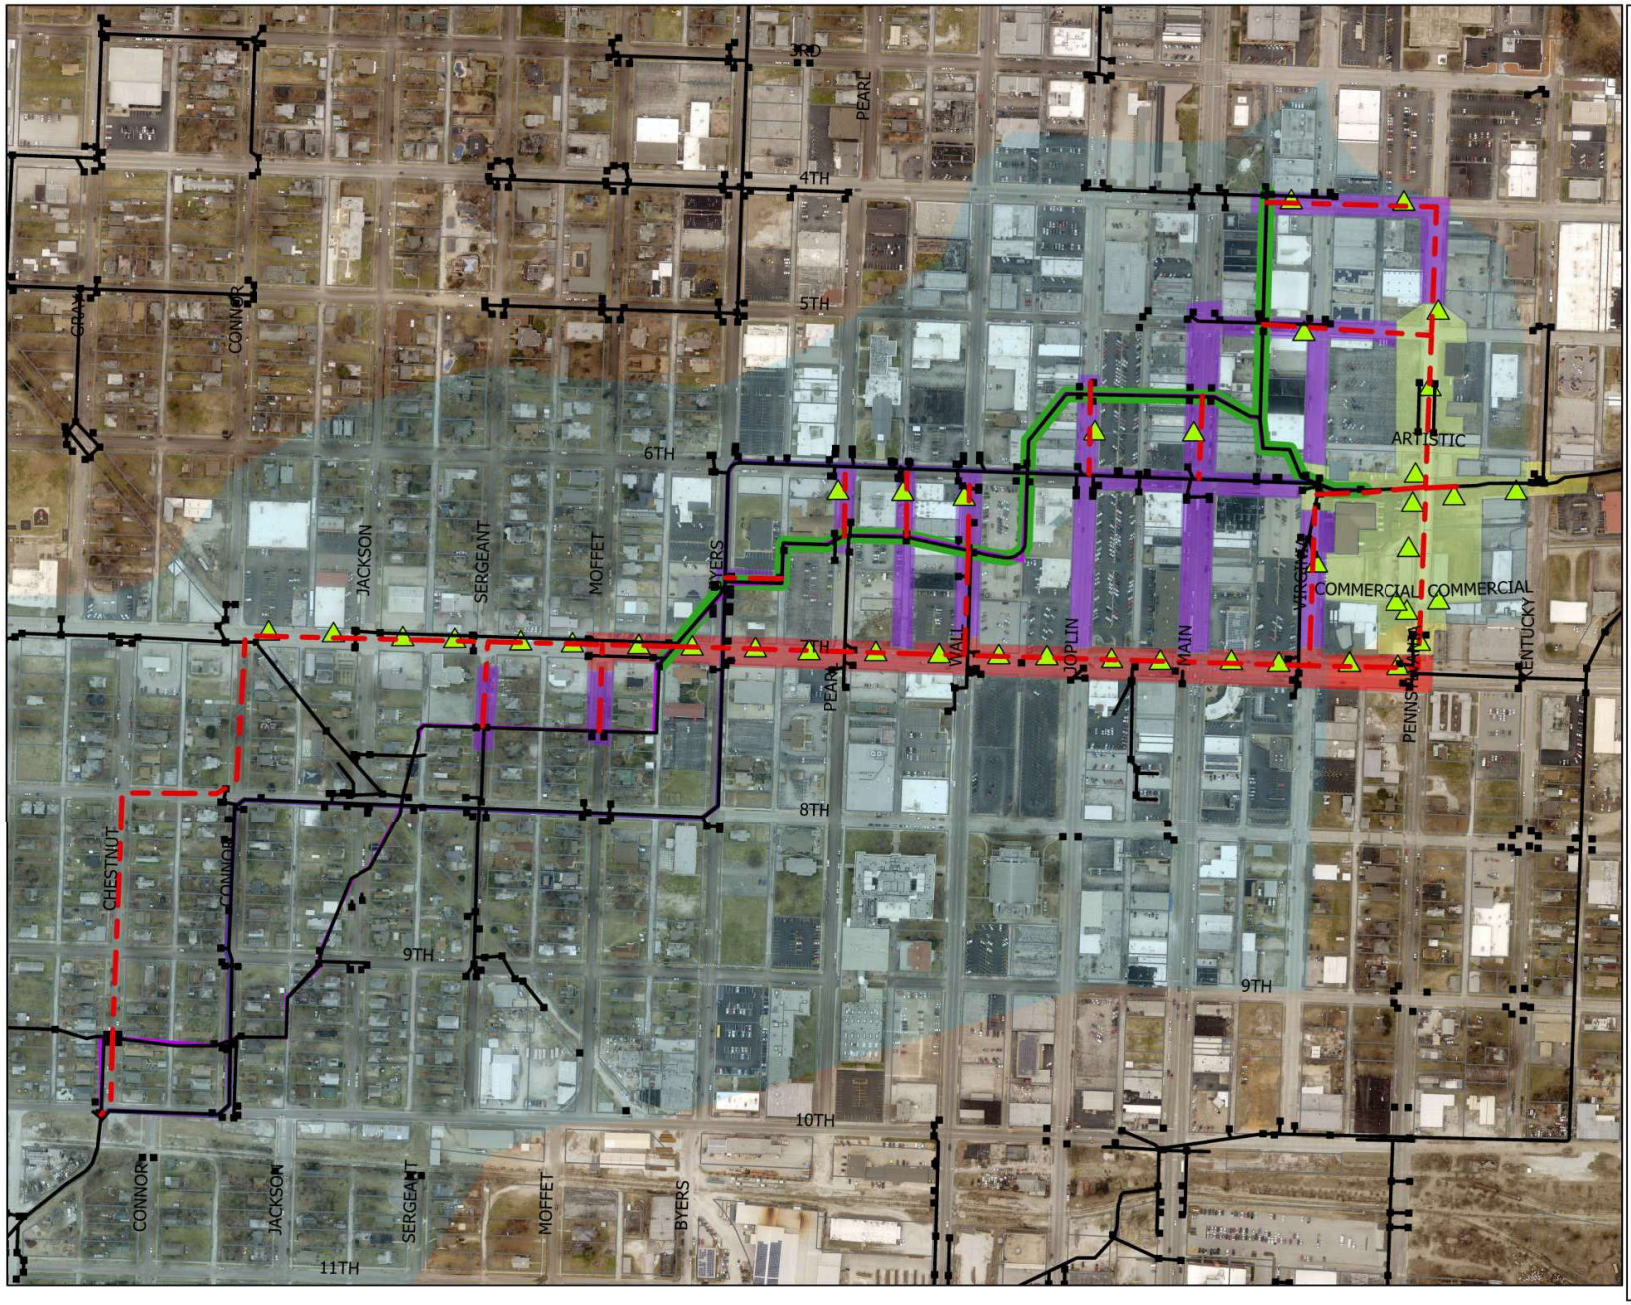


- Potential Algn Alts
- Existing Storm Structures
- Existing Stormlines
- Old Willow Branch
- New Willow Branch
- Proposed Borings
- Drainage Boundary
- Box Culvert Inspection

Proposed Survey Limits

Phase

- Red Phase
- Yellow Phase
- Purple Phase

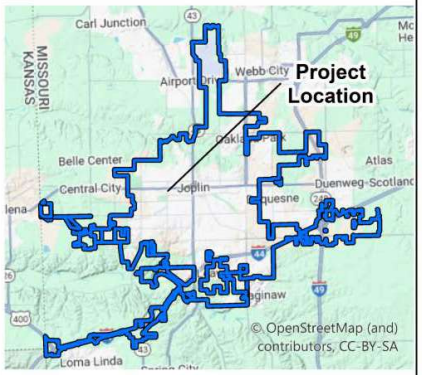

0 175 350 700 Feet

1 inch equals 350 feet

N

olsson