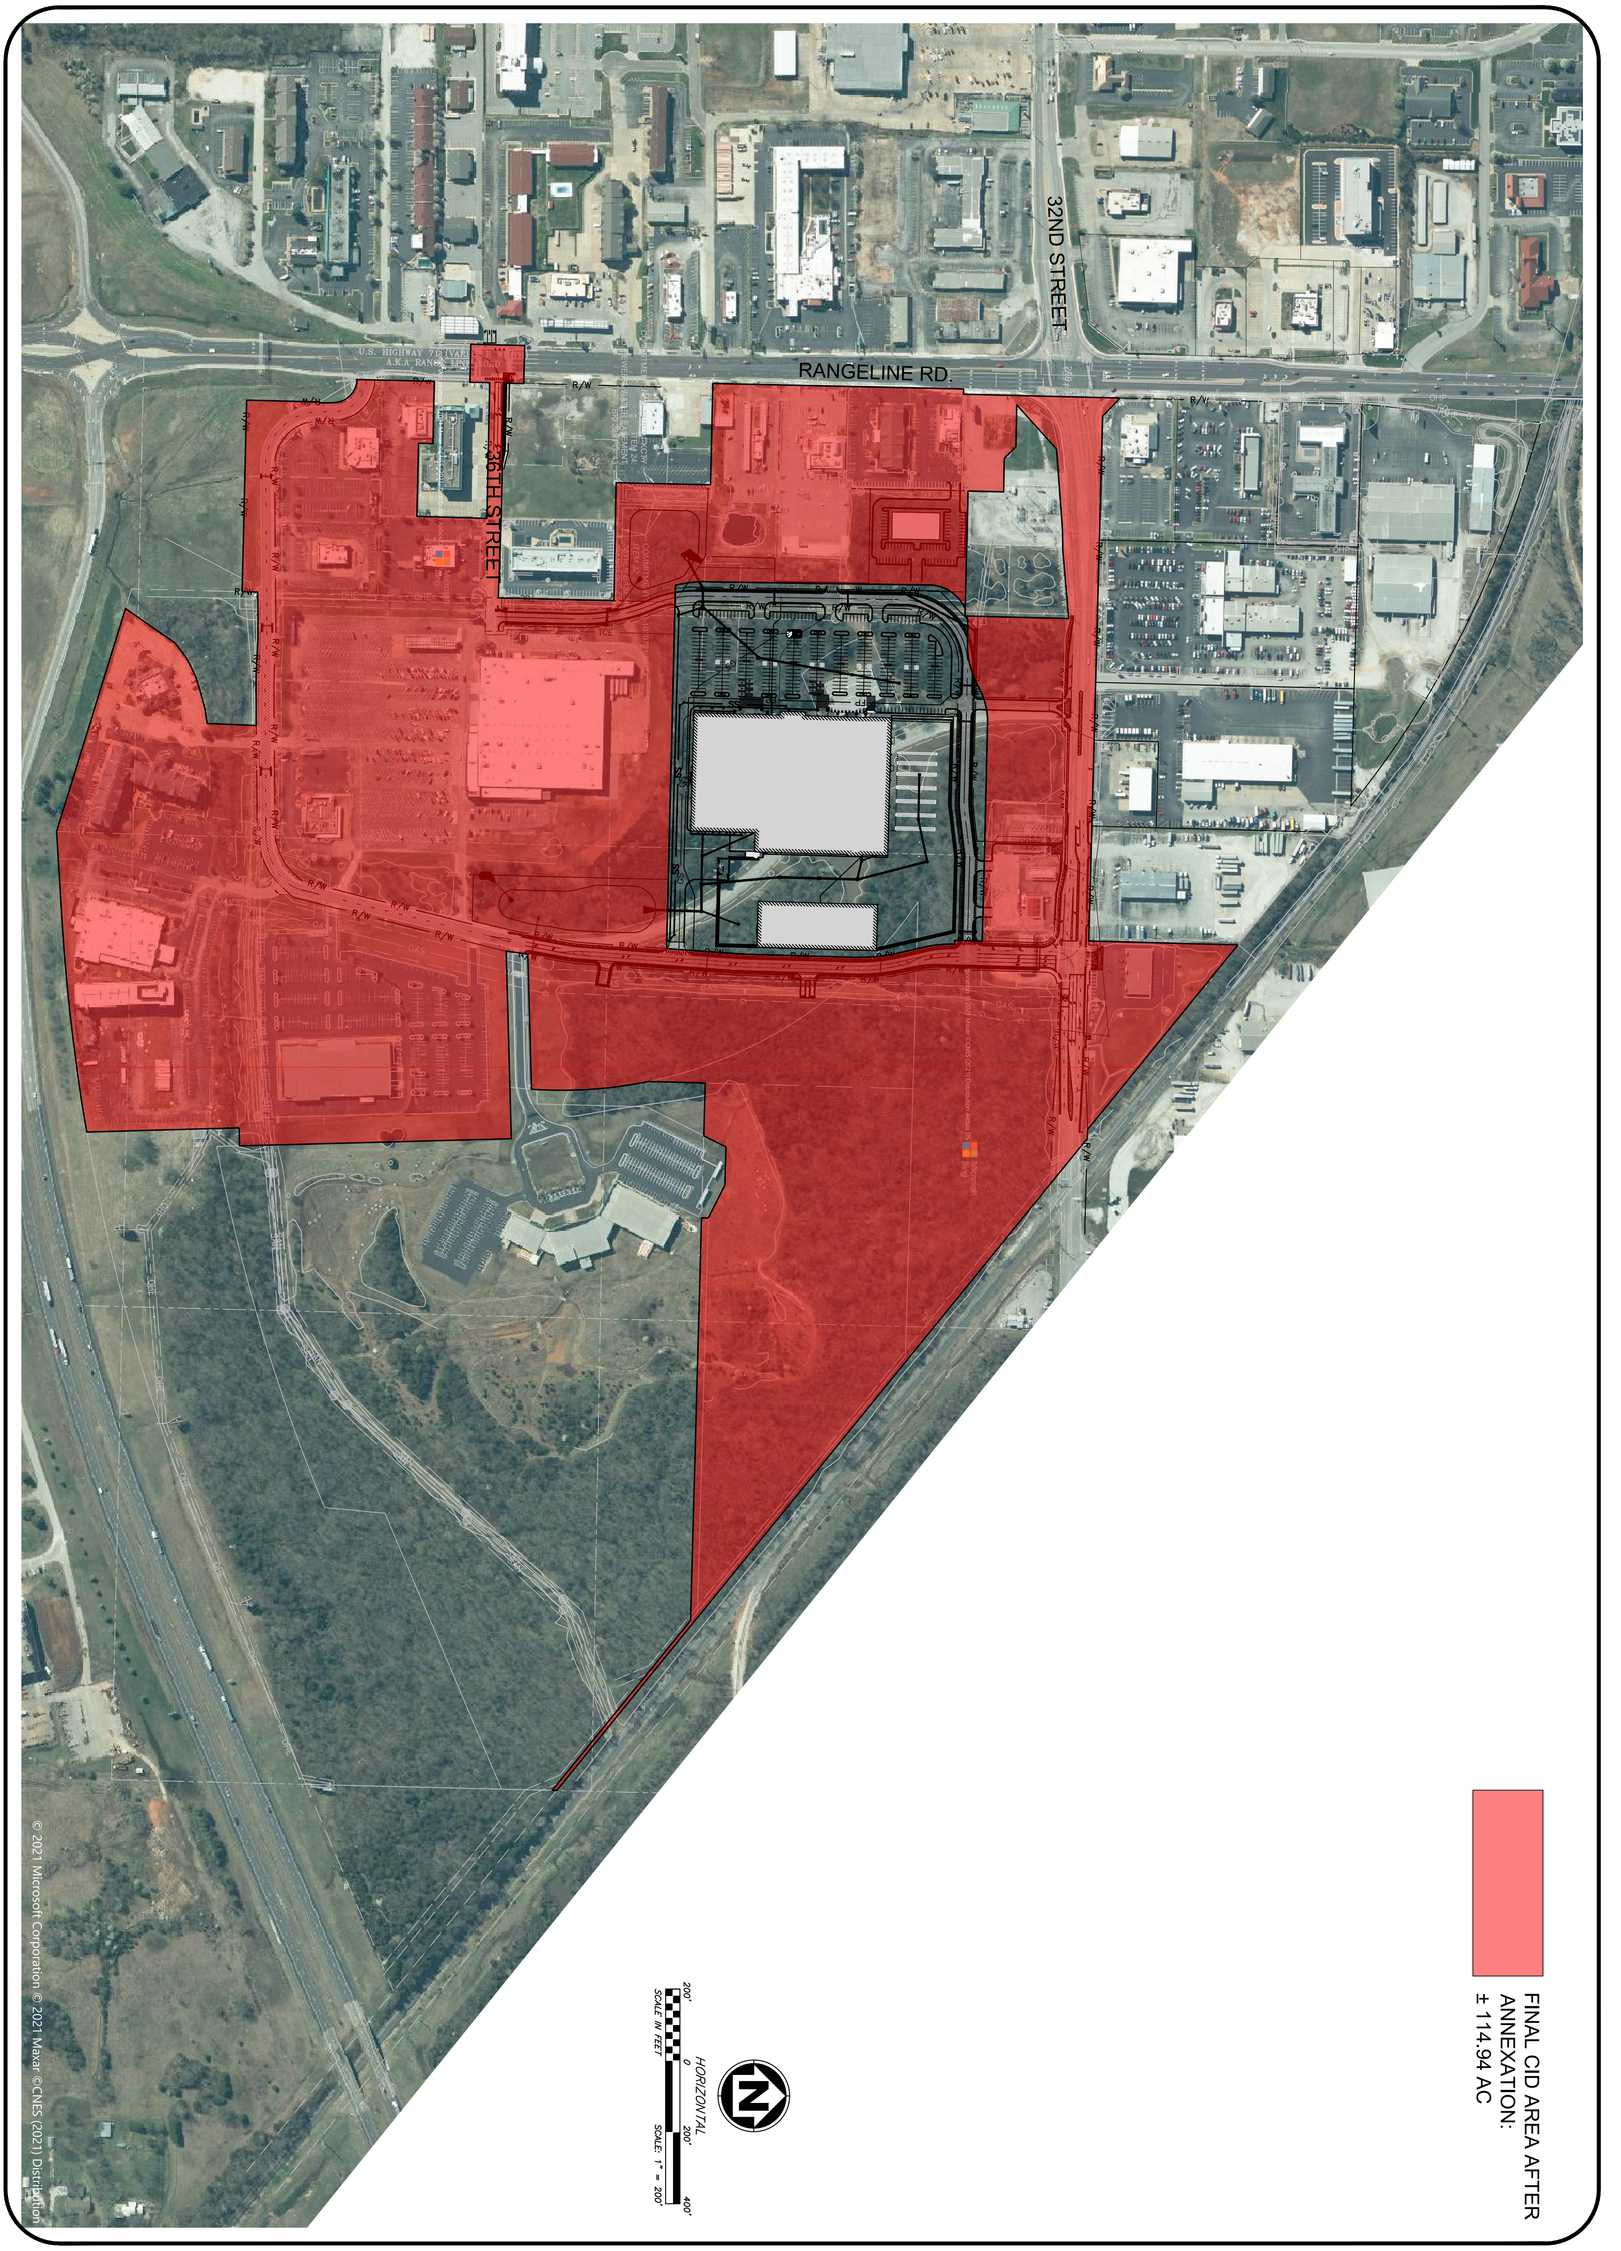


SHEET NUMBER
EX.2
2 OF 2

32ND ST. PLACE

FINAL CID BOUNDARY

NEWTON AND JASPER COUNTIES, CITY OF JOPLIN, MISSOURI

REVISIONS			
NO.	DESCRIPTION	BY	DATE

DRAWING INFO.	
DRAWN BY:	TAF
CHECK BY:	PJJ
LICENSE NO.	
DATE:	10/27/2021
ISSUED FOR:	FOR REVIEW
JOB NUMBER:	21KC10008

© COPYRIGHT ANDERSON ENGINEERING, INC. 2021

ANDERSON ENGINEERING
EMPLOYEE OWNED
ENGINEERS • SURVEYORS • LABORATORIES • DRILLING
941 W 141ST TERR, STE A • KANSAS CITY, MO 64145 • PHONE (816) 777-0400
A LICENSED MISSOURI ENGINEERING & SURVEYING CORPORATION - LC 62