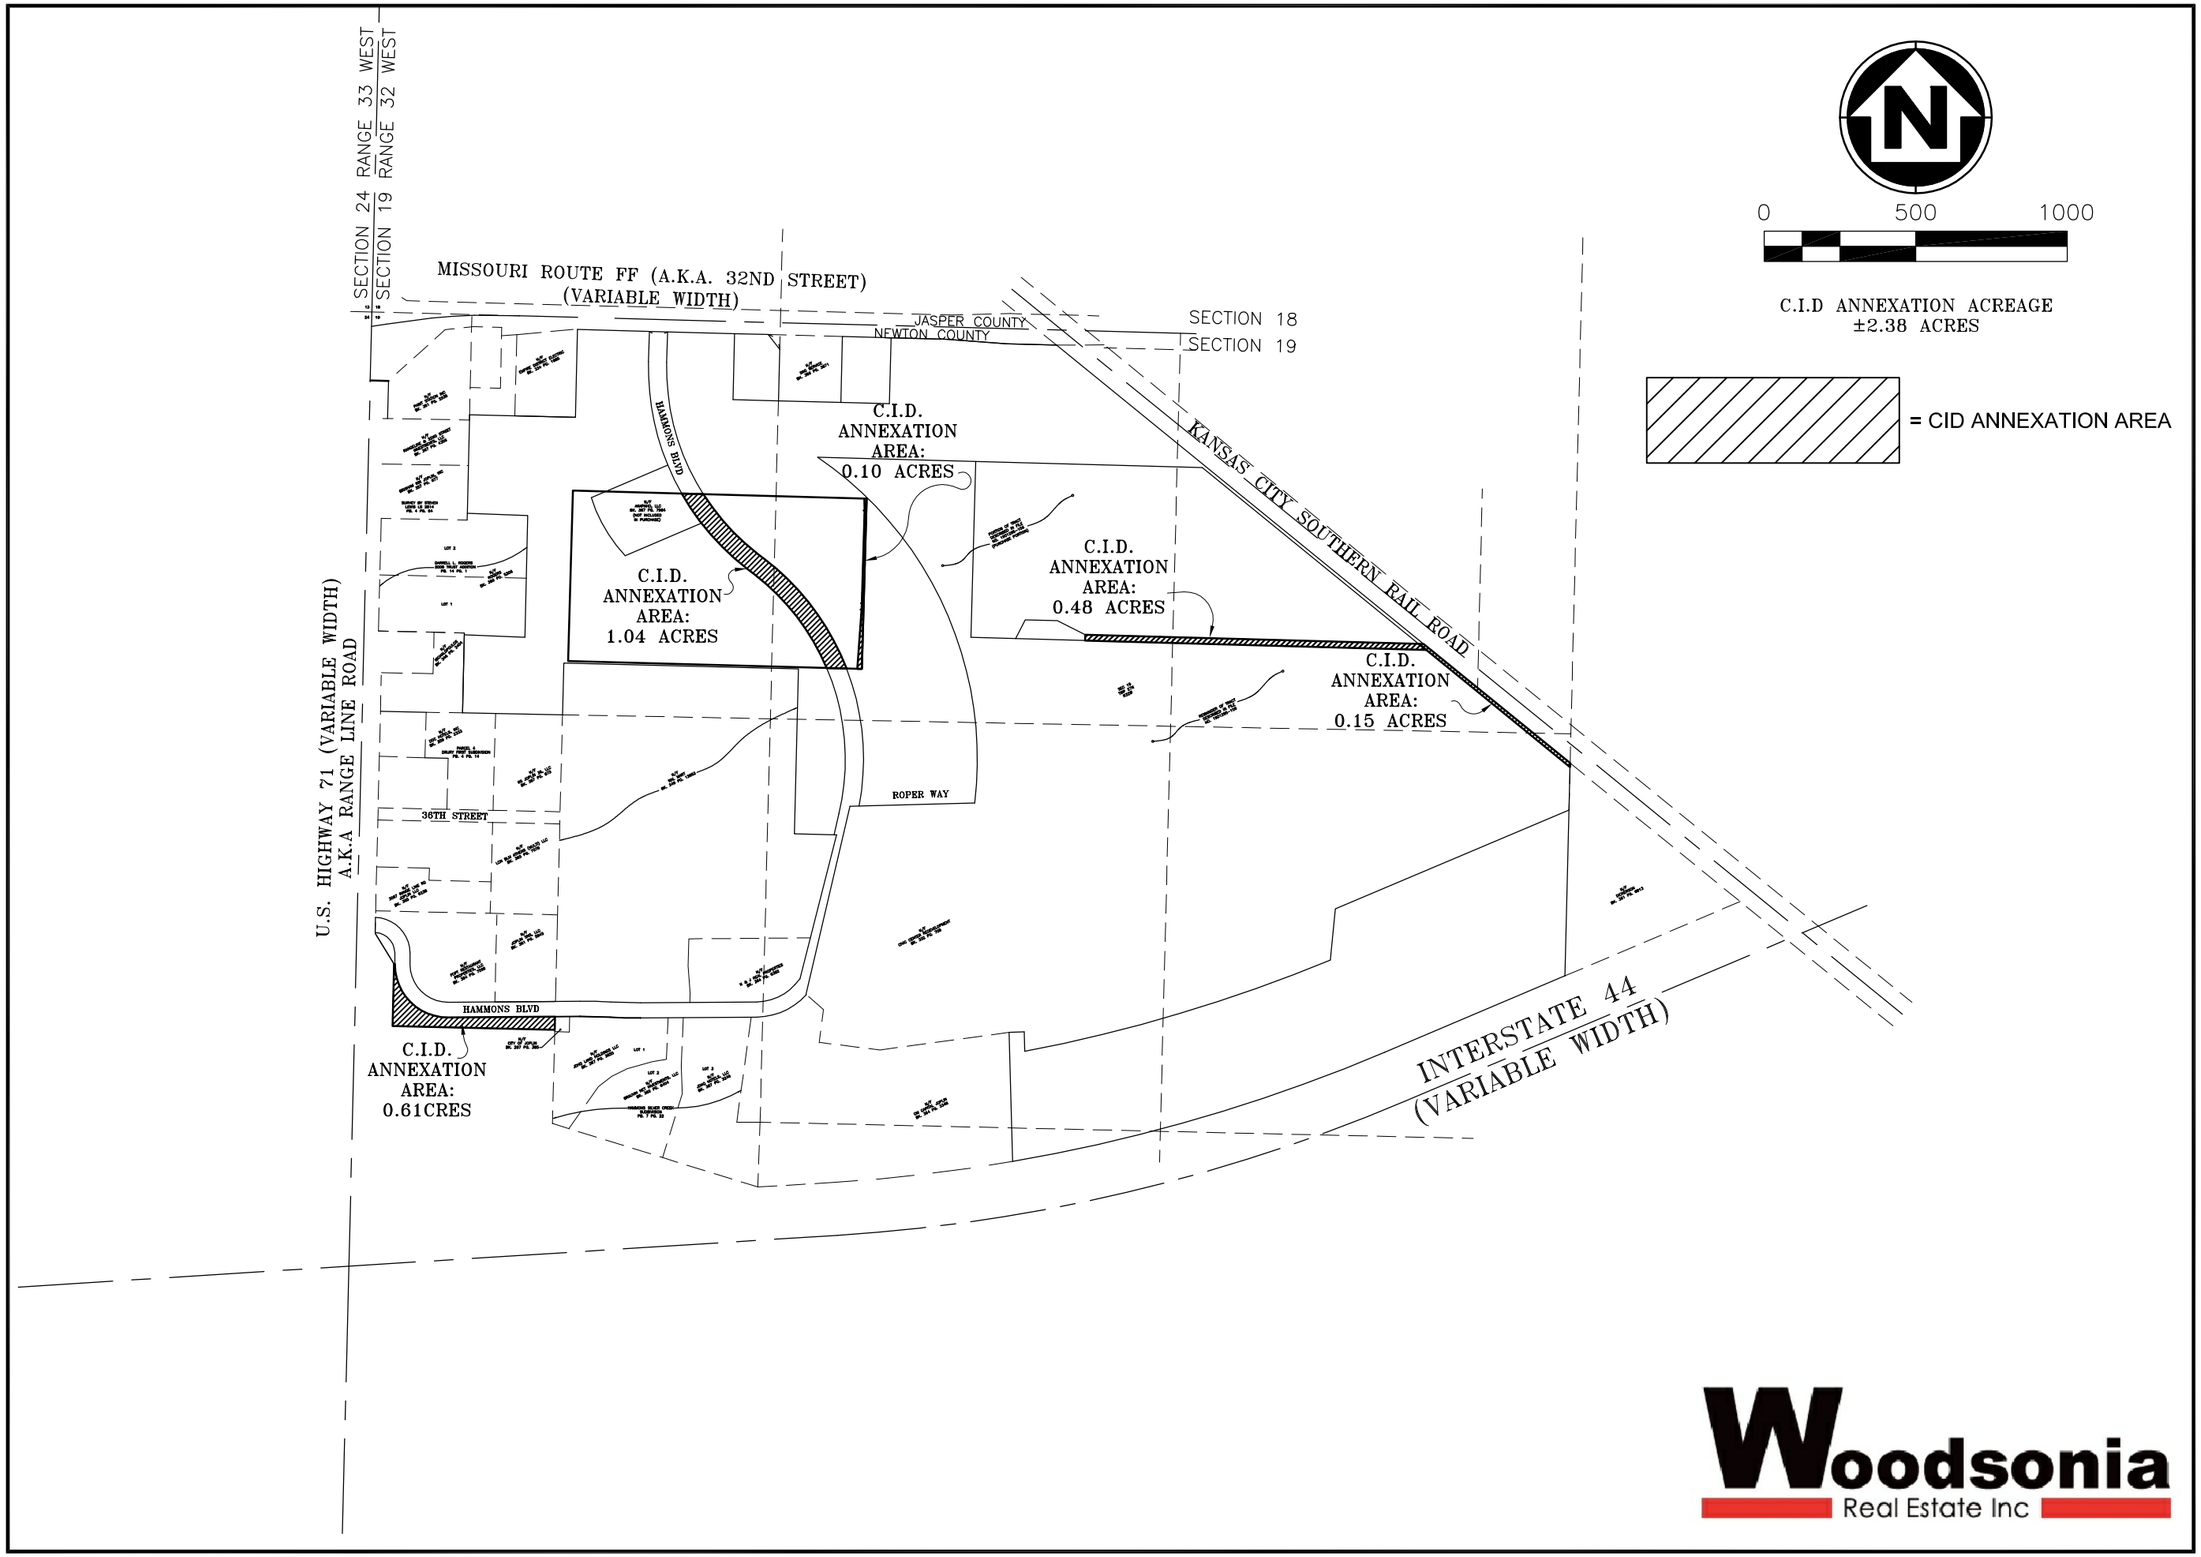

Woodsonia Real Estate Inc

ANDERSON ENGINEERING
EMPLOYEE OWNED
ENGINEERS - SURVEYORS - LABORATORIES - DRILLING
941 W 141ST TERR, STE A* KANSAS CITY, MO 64145* PHONE (816) 777-3400
A LICENSED MISSOURI ENGINEERING & SURVEYING CORPORATION - LC 62

DRAWING INFO.

DRAWN BY:	KRB
CHECK BY:	KRB
LICENSE NO.	C-62
DATE:	2020-11-04
FIELD BOOK:	
JOB NUMBER	20JO10011

NO.	DESCRIPTION	BY	DATE
1	ADDED EXCLUSION TRACT	KRB	

© COPYRIGHT ANDERSON ENGINEERING, INC. 2019

WOODSONIA REAL ESTATE INC.
CID ANNEXATION
CITY OF JOPLIN
NEWTON COUNTY, MISSOURI

SHEET NUMBER

OF

Nov 04, 2020 - 10:42am Plotted By: kbold G:\Shared drives\KCTO - Land Development\Projects\2020\20KCTO060 JQ Hammons Large Scale Development\02 SURVEY\DRAWINGS\CID ANNEXATION.DWG Layout: WOODSONIA CID ANNEXATION