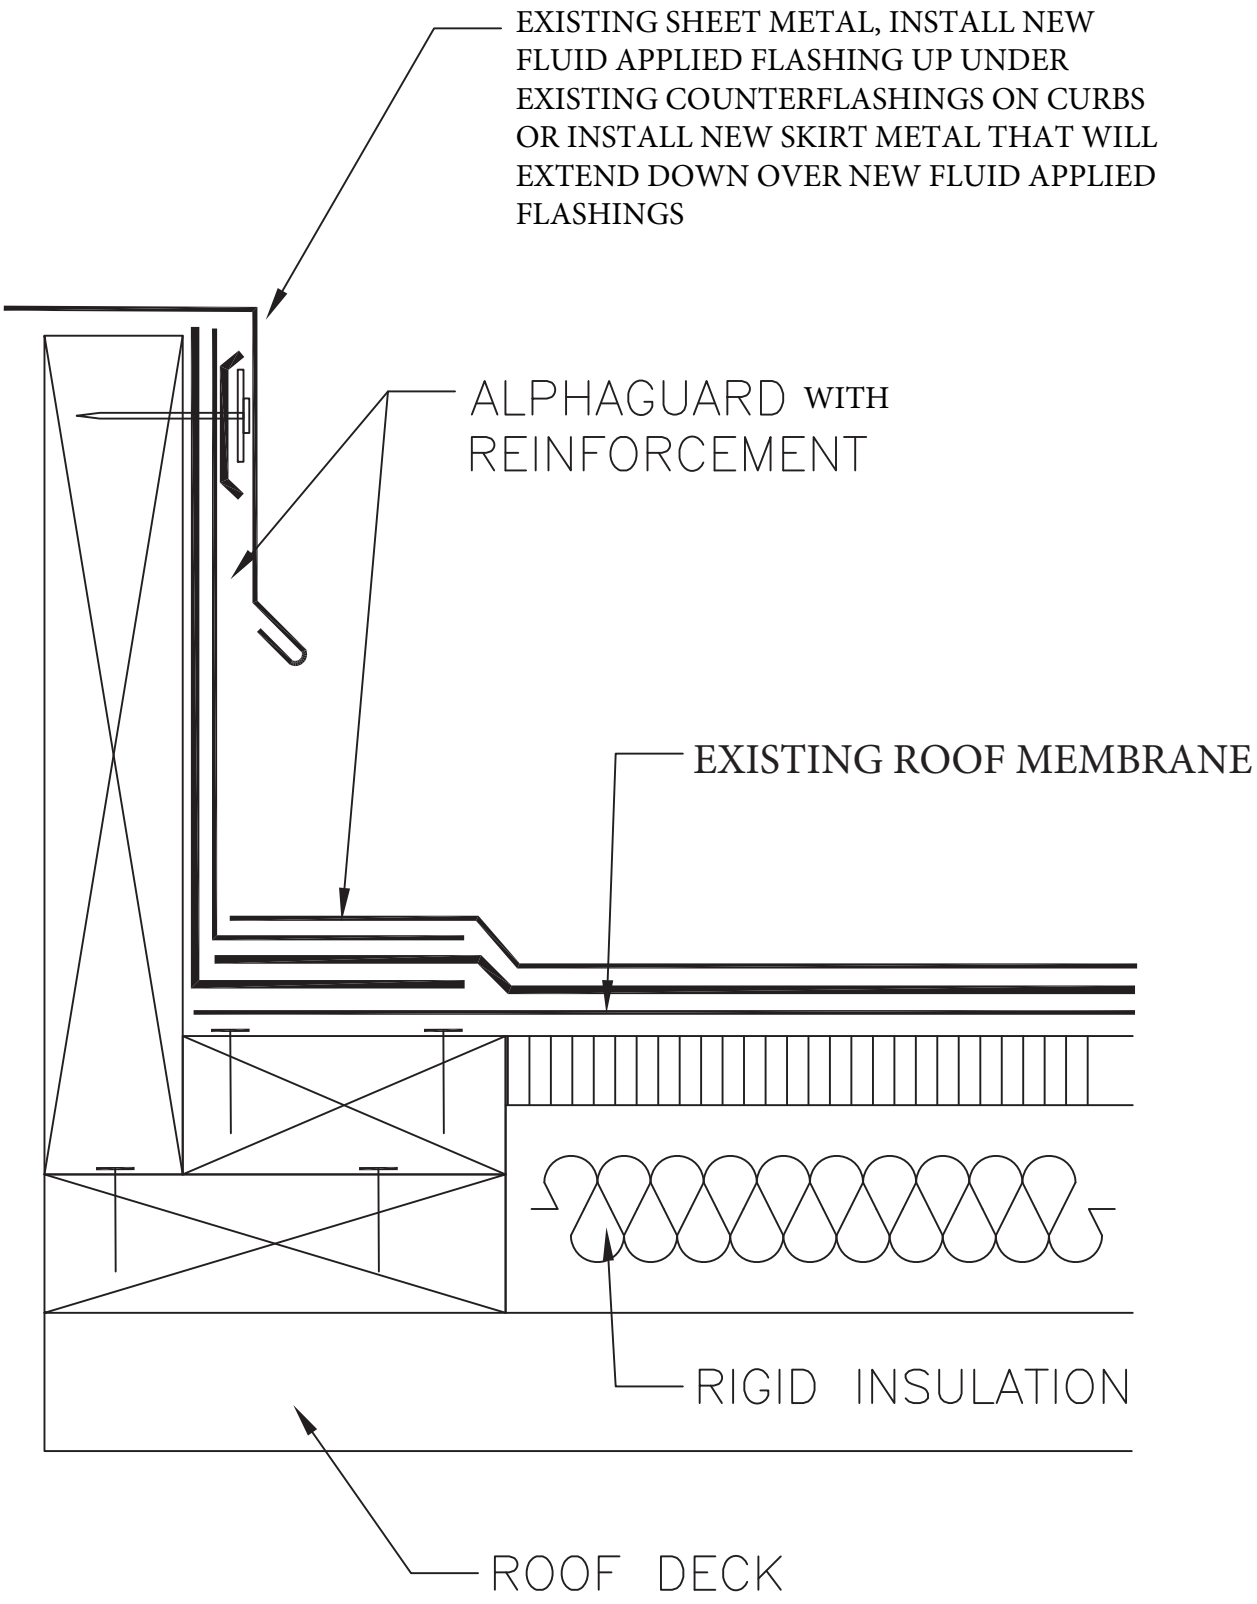


WOOD CURB DETAIL	SHEET TITLE: City of Joplin - Health Dept.	SCALE: NTS DRAWING No.: