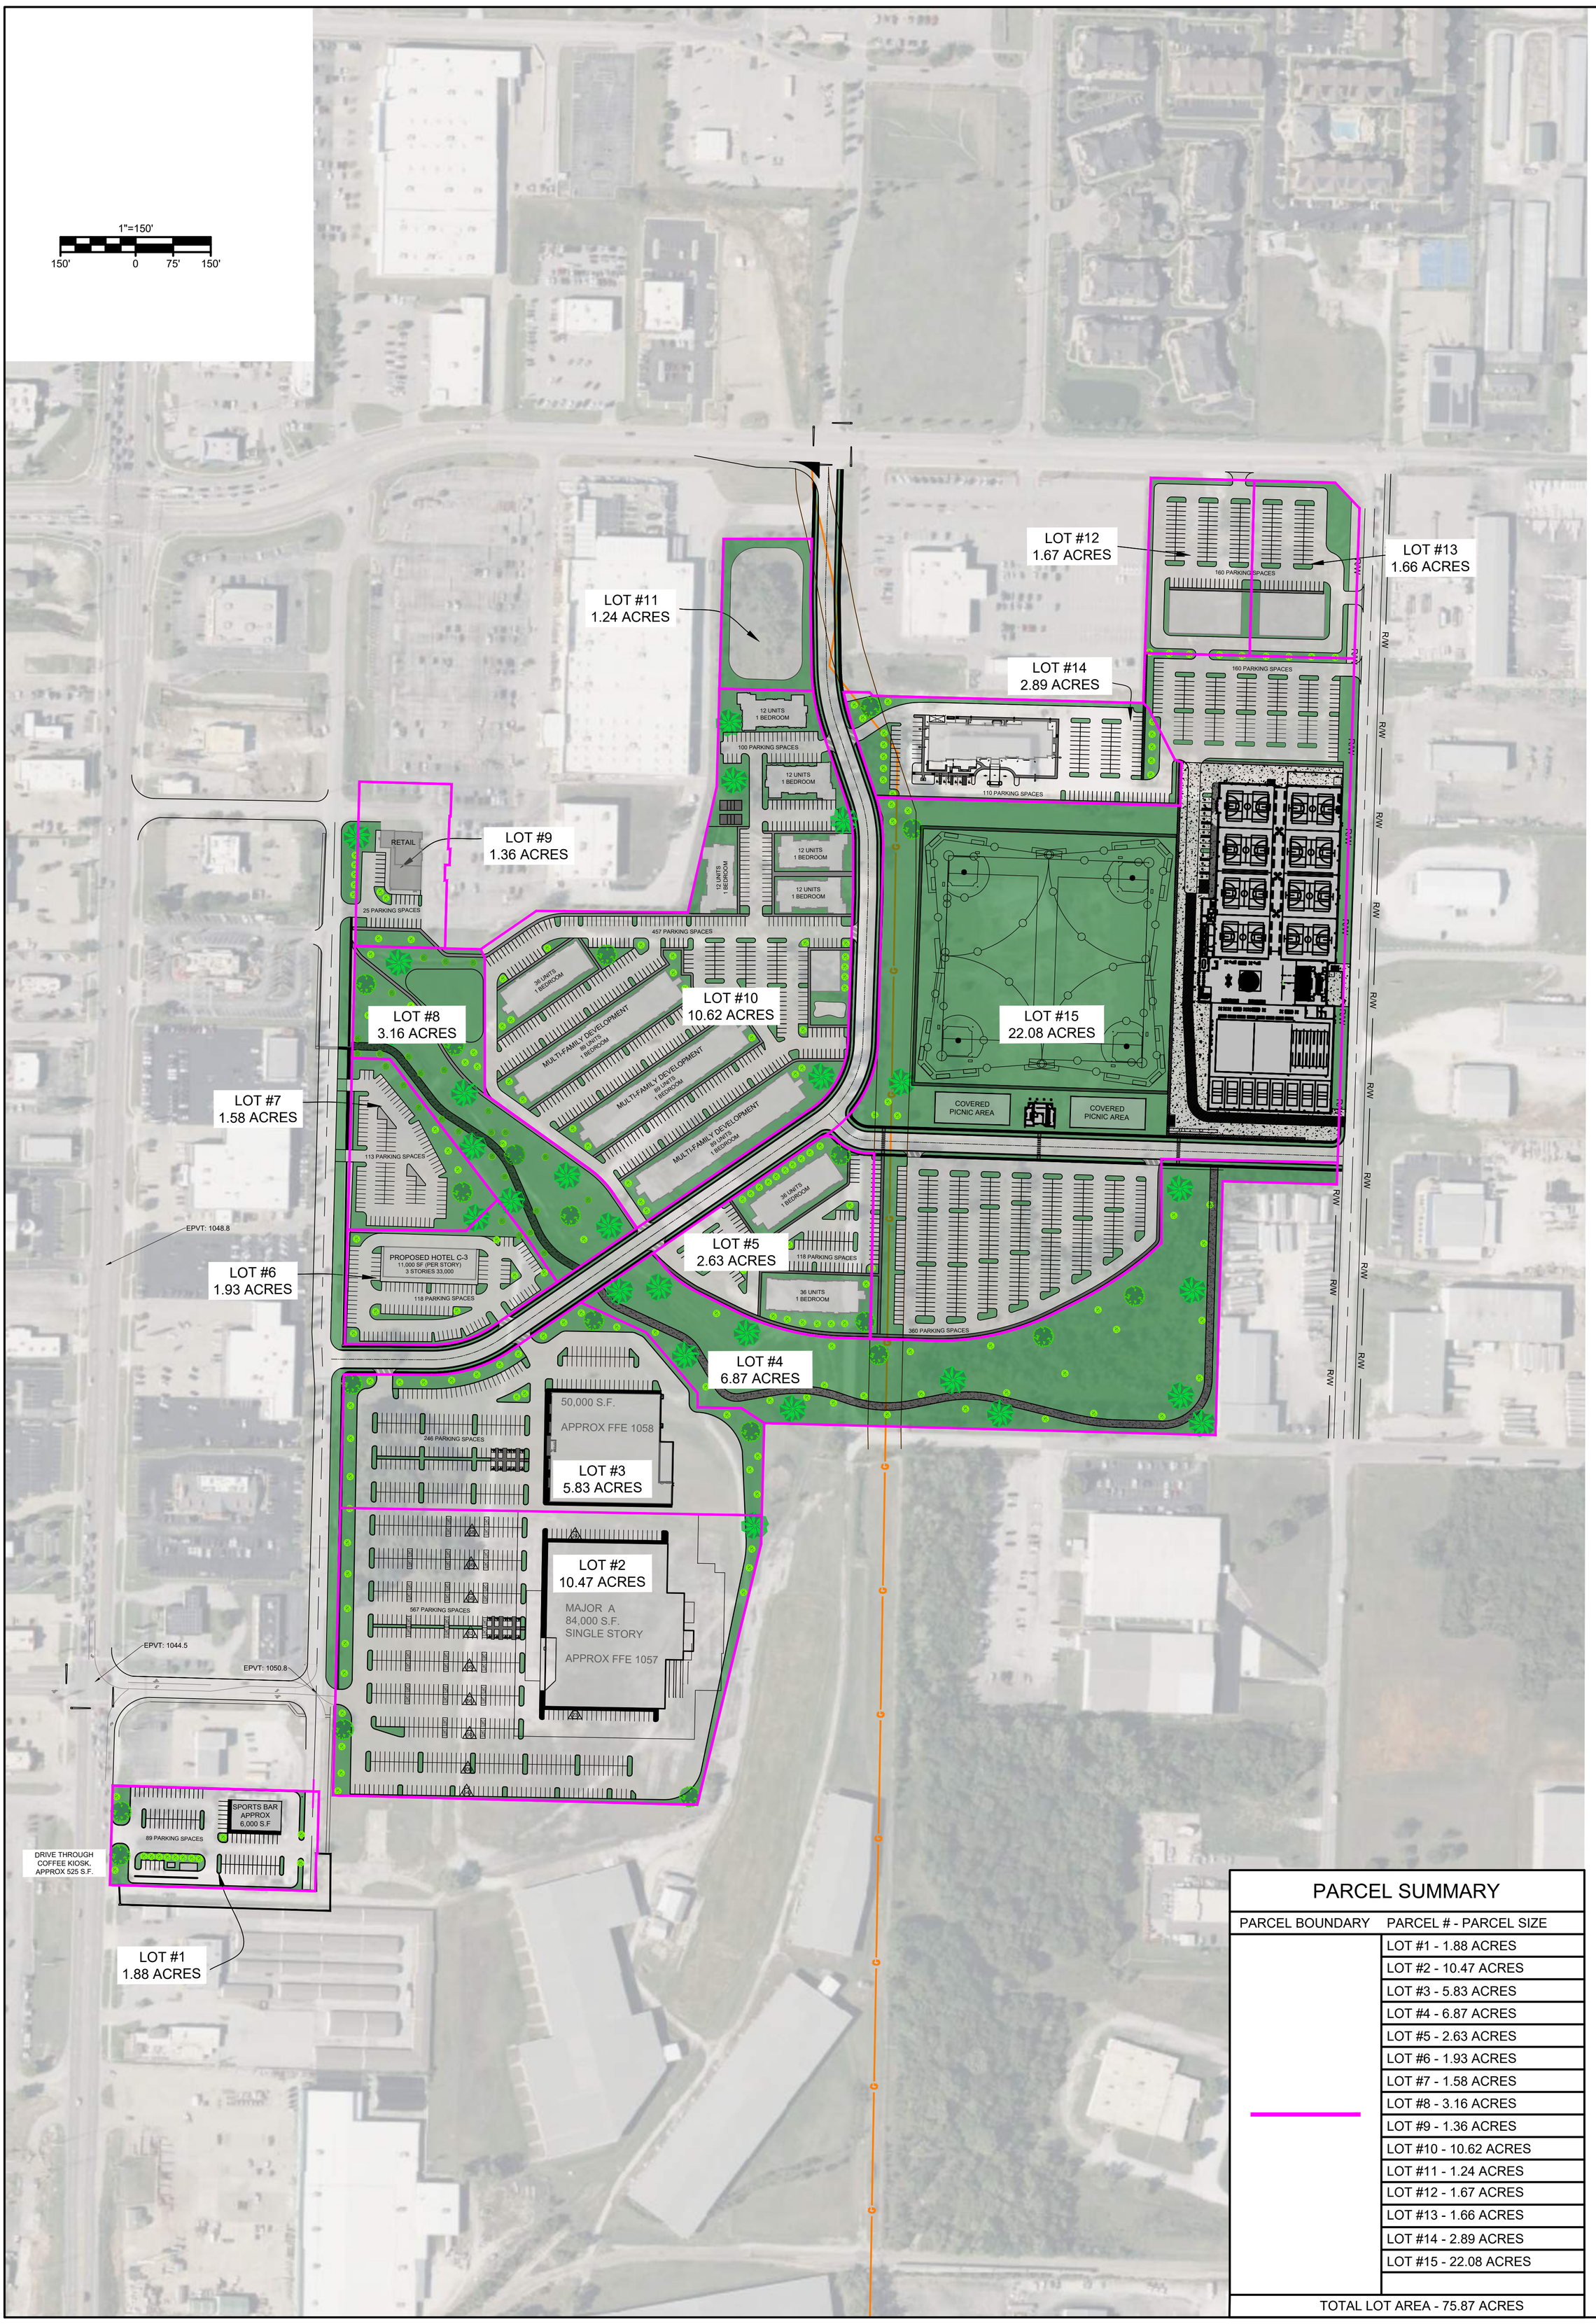


PARCEL SUMMARY

PARCEL BOUNDARY	PARCEL # - PARCEL SIZE
	LOT #1 - 1.88 ACRES
	LOT #2 - 10.47 ACRES
	LOT #3 - 5.83 ACRES
	LOT #4 - 6.87 ACRES
	LOT #5 - 2.63 ACRES
	LOT #6 - 1.93 ACRES
	LOT #7 - 1.58 ACRES
	LOT #8 - 3.16 ACRES
	LOT #9 - 1.36 ACRES
	LOT #10 - 10.62 ACRES
	LOT #11 - 1.24 ACRES
	LOT #12 - 1.67 ACRES
	LOT #13 - 1.66 ACRES
	LOT #14 - 2.89 ACRES
	LOT #15 - 22.08 ACRES
TOTAL LOT AREA - 75.87 ACRES	

INTERNATIONAL PAPER

JOPLIN, MISSOURI

REVISIONS

NO.	DESCRIPTION	DATE

DRAWING INFORMATION

PROJECT NO: 23JO10065
DRAWN BY: KM
CHECK BY: BR
ISSUED DATE: 04/09/2025

NOT FOR CONSTRUCTION

ISSUED BY:
LICENSE NO:

A licensed Missouri
Engineering Corporation
COA# 00062

SHEET TITLE

CONCEPTUAL SITE LAYOUT

SHEET NUMBER

X100