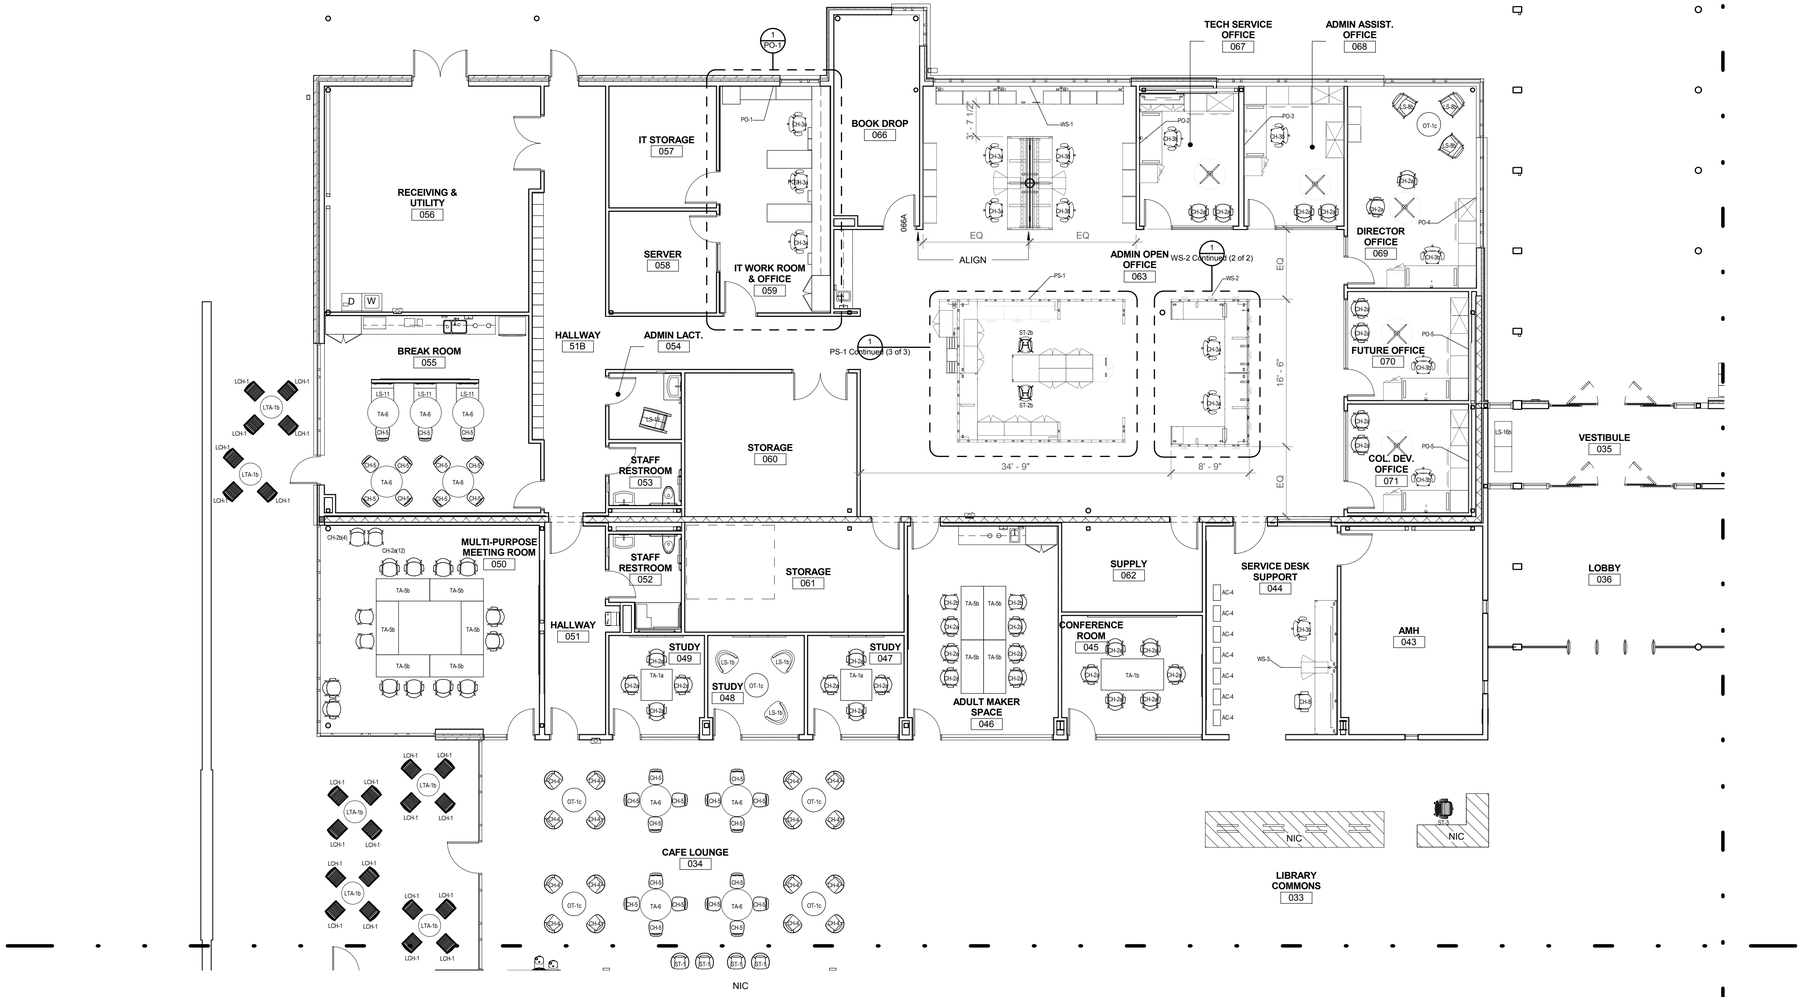


1 FURNITURE PLAN - AREA A

1/8" = 1'-0"

OPN ARCHITECTS
200 5TH AVENUE SE SUITE 201
CEDAR RAPIDS, IA 52401
319-363-6018 PHONE
319-363-7349 FAX
www.opnarchitects.com
opn@opnarchitects.com

All reports, plans, specifications, computer files, field data, notes and other documents and instruments prepared by OPN Architects, Inc. as instruments of service shall remain the property of OPN Architects, Inc. OPN Architects, Inc. shall retain all common law, statutory and other reserved rights, including the copyright thereto.

© 2016 OPN Architects, Inc.

Owner

The City of Joplin
602 S MAIN STREET
4TH FLOOR
JOPLIN, MO 64801


Project

Joplin Public Library
1901 E. 20th Street
JOPLIN, MISSOURI 64801
JASPER COUNTY

Owner's Representative

CarrBaierCrandall, LLC
4706 Broadway Street, Suite 240
KANSAS CITY, MO 64112
P. 816-285-9558
F. 913-233-6611

Key Plan

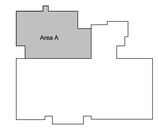


Sheet Issue Date
FURNITURE PACKAGE 11/08/16

Revision Date

Drawing
FIRST FLOOR FURNITURE PLAN - AREA A

OPN Project No. **14289000**

ID A111a

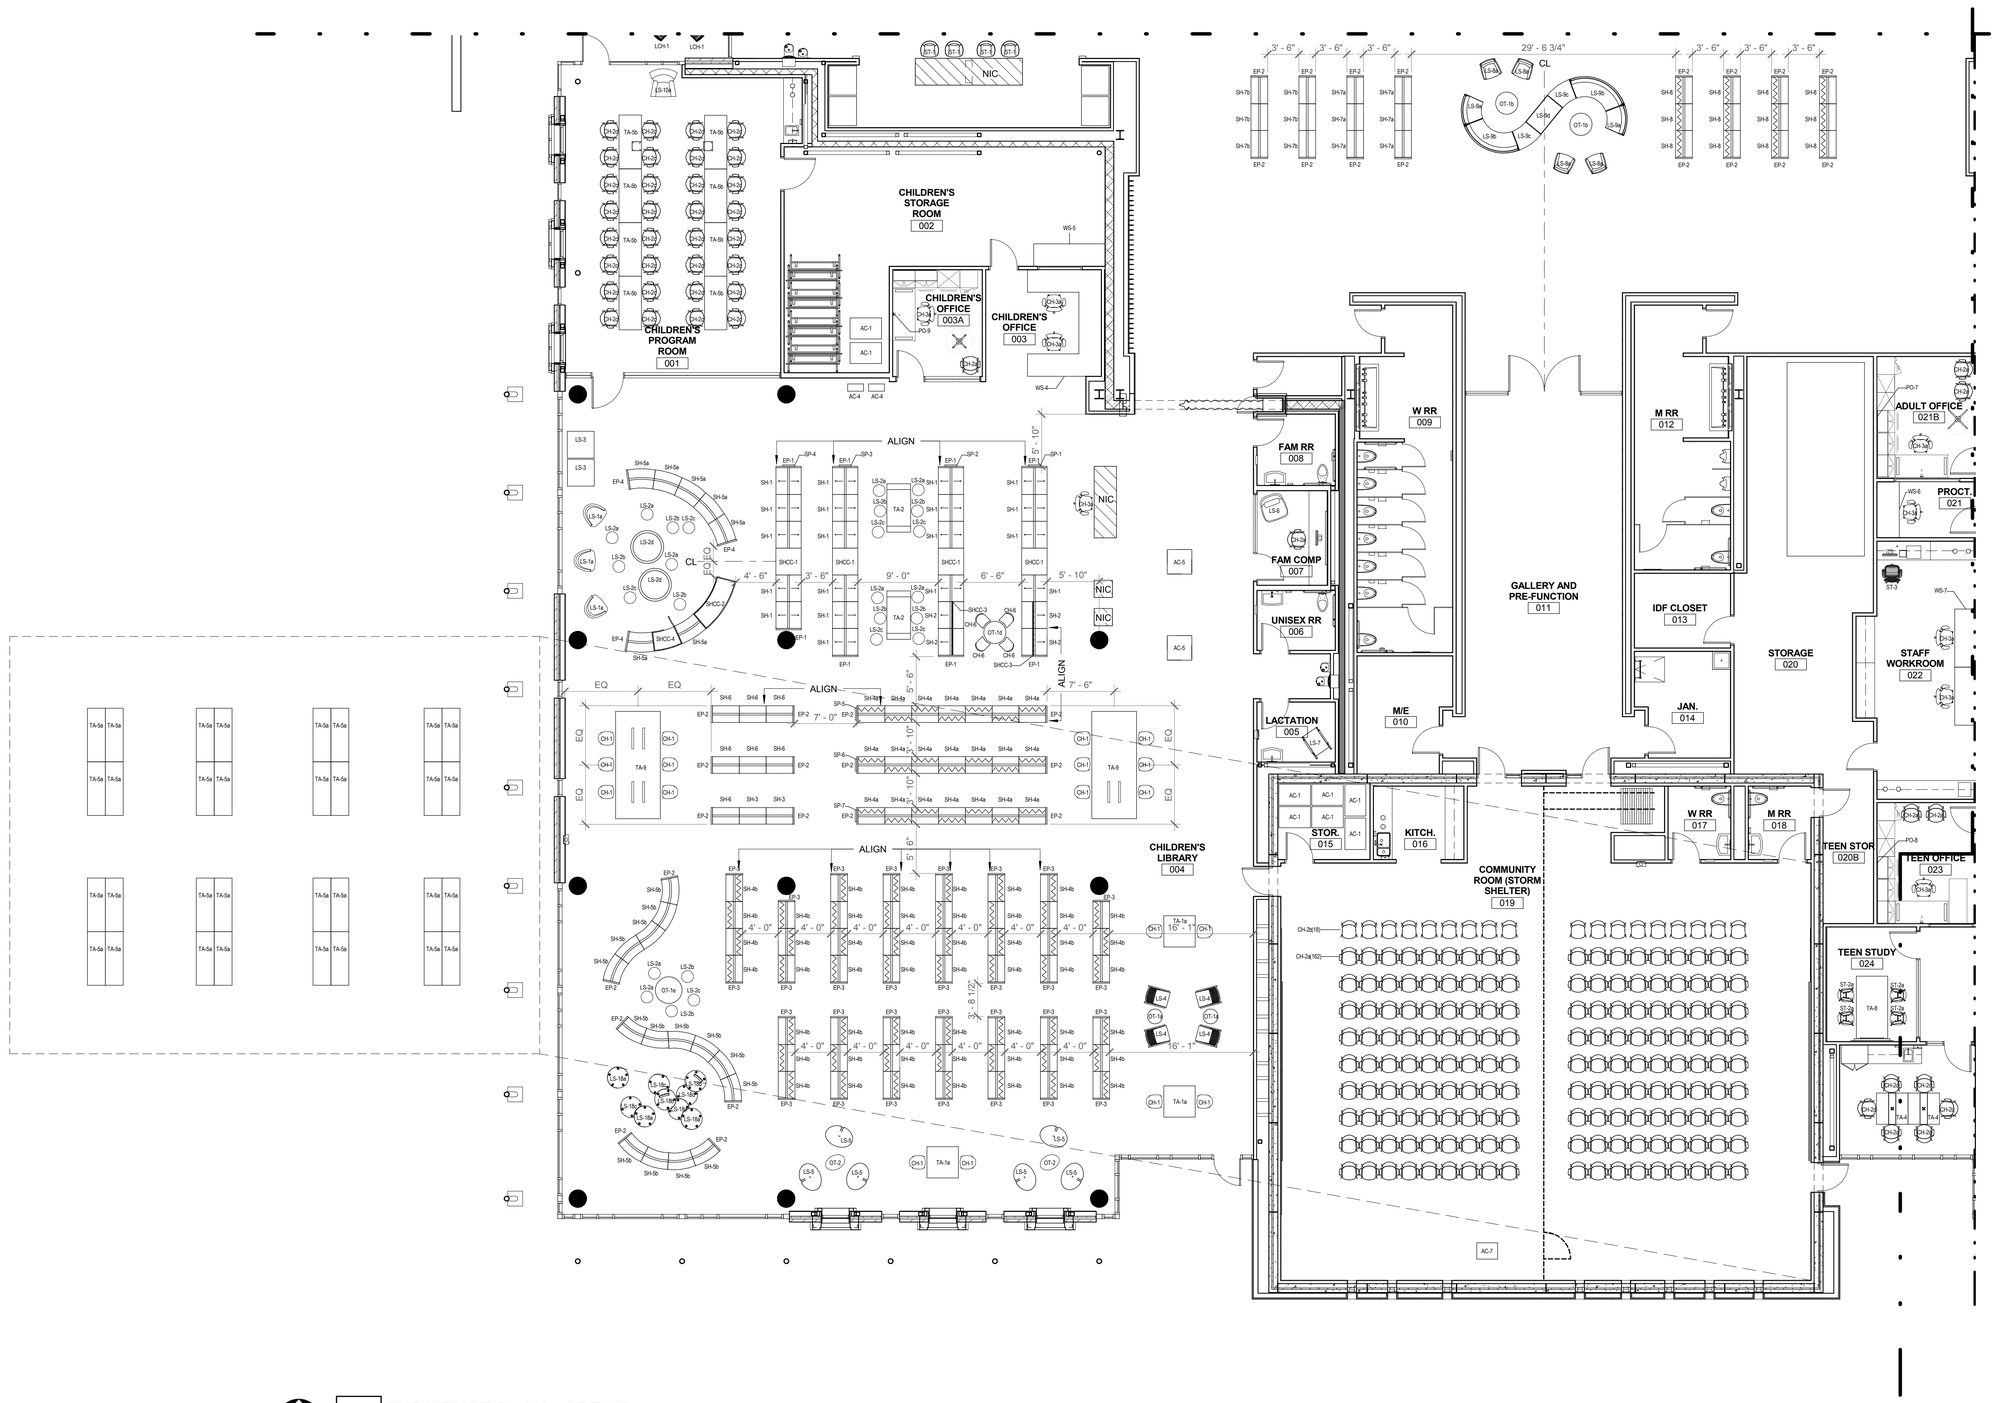

1 FURNITURE PLAN - AREA B

1/8" = 1'-0"

OPN ARCHITECTS

200 5TH AVENUE SE SUITE 201
CEDAR RAPIDS, IA 52401
319-363-6018 PHONE
319-363-7349 FAX
www.opnarchitects.com
opn@opnarchitects.com

All reports, plans, specifications, computer files, field data, notes and other documents and instruments prepared by OPN Architects, Inc. as instruments of service shall remain the property of OPN Architects, Inc. OPN Architects, Inc. shall retain all common law, statutory and other reserved rights, including the copyright thereto.

© 2016 OPN Architects, Inc.

Owner

The City of Joplin
602 S MAIN STREET
4TH FLOOR
JOPLIN, MO 64801

Project

Joplin Public Library
1901 E. 20th Street
JOPLIN, MISSOURI 64801
JASPER COUNTY

Owner's Representative

CarrBaierCrandall, LLC
4706 Broadway Street, Suite 240
KANSAS CITY, MO 64112
P. 816-285-9558
F. 913-233-6611

Key Plan



Sheet Issue Date

FURNITURE PACKAGE	11/08/16


Revision Date

Drawing

FIRST FLOOR FURNITURE PLAN - AREA B

OPN Project No. **14289000**

ID A111b

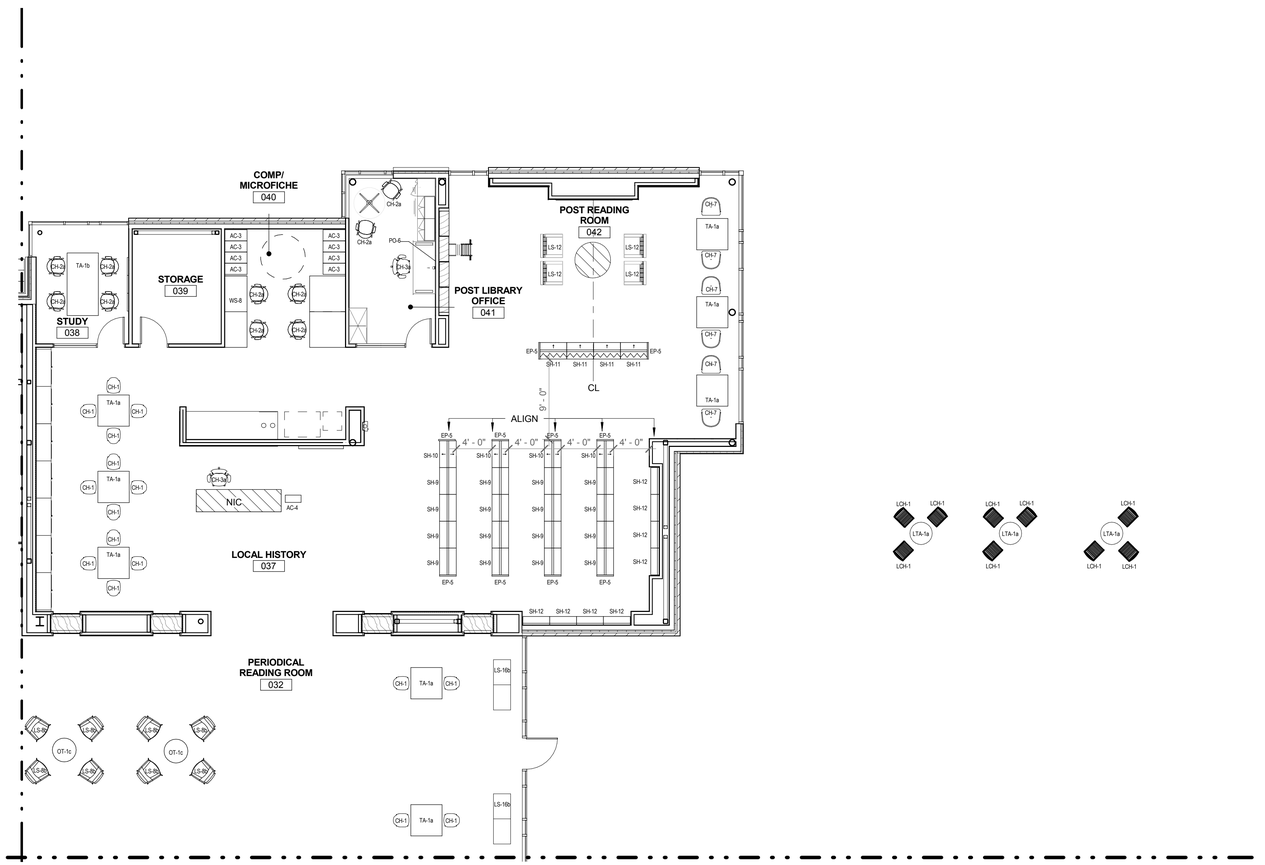

1 **FURNITURE PLAN - AREA C**

1/8" = 1'-0"

OPN ARCHITECTS

200 5TH AVENUE SE SUITE 201
CEDAR RAPIDS, IA 52401
319-363-6018 PHONE
319-363-7349 FAX
www.opnarchitects.com
opn@opnarchitects.com

All reports, plans, specifications, computer files, field data, notes and other documents and instruments prepared by OPN Architects, Inc. as instruments of service shall remain the property of OPN Architects, Inc. OPN Architects, Inc. shall retain all common law, statutory and other reserved rights, including the copyright thereto.

© 2016 OPN Architects, Inc.

Owner

The City of Joplin

602 S MAIN STREET
4TH FLOOR
JOPLIN, MO 64801

Project

Joplin Public Library

1901 E. 20th Street
JOPLIN, MISSOURI 64801
JASPER COUNTY

Owner's Representative

CarrBaierCrandall, LLC

4706 Broadway Street, Suite 240
KANSAS CITY, MO 64112
P. 816-285-9558
F. 913-233-6611

Key Plan



Sheet Issue Date

FURNITURE PACKAGE 11/08/16


Revision Date

Drawing

FIRST FLOOR FURNITURE PLAN - AREA C

OPN Project No. **14289000**

ID A111c

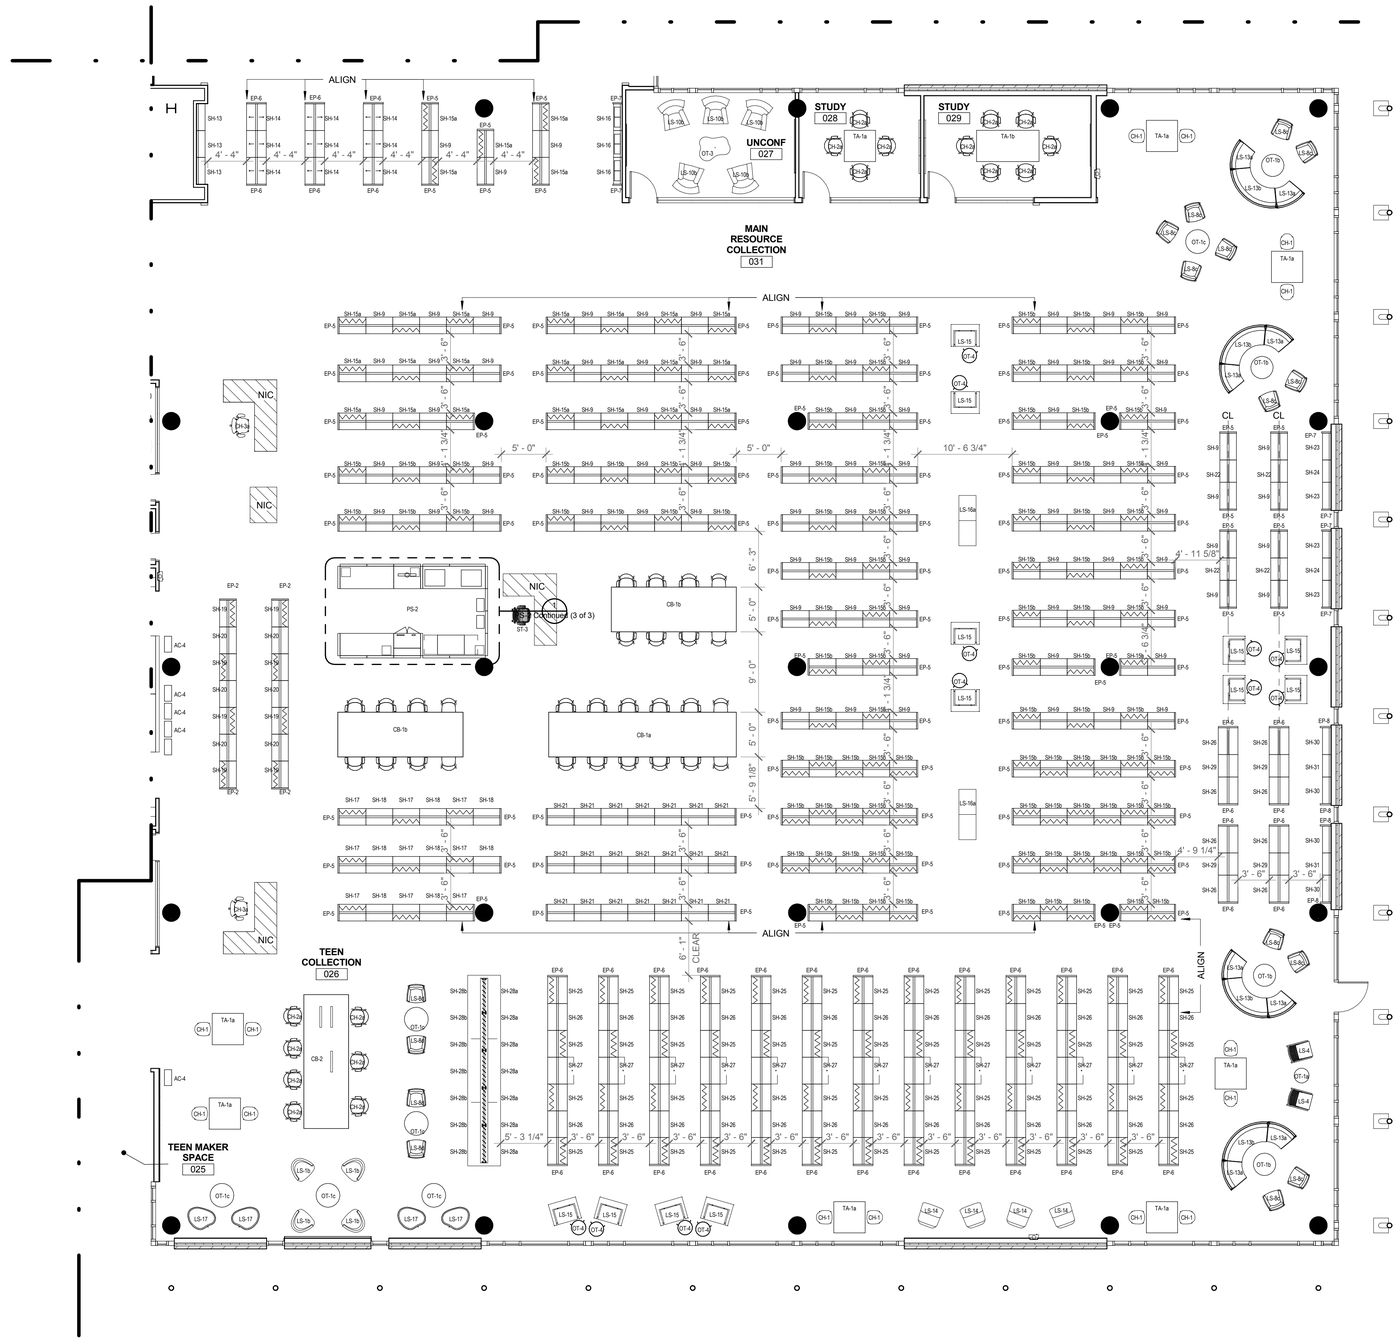

1 FURNITURE PLAN - AREA D

1/8" = 1'-0"

OPN ARCHITECTS

200 5TH AVENUE SE SUITE 201
CEDAR RAPIDS, IA 52401
319-363-6018 PHONE
319-363-7349 FAX
www.opnarchitects.com
opn@opnarchitects.com

All reports, plans, specifications, computer files, field data, notes and other documents and instruments prepared by OPN Architects, Inc. as instruments of service shall remain the property of OPN Architects, Inc. OPN Architects, Inc. shall retain all common law, statutory and other reserved rights, including the copyright thereto.

© 2016 OPN Architects, Inc.

Owner

The City of Joplin
602 S MAIN STREET
4TH FLOOR
JOPLIN, MO 64801

Project

Joplin Public Library
1901 E. 20th Street
JOPLIN, MISSOURI 64801
JASPER COUNTY

Owner's Representative

CarrBaierCrandall, LLC
4706 Broadway Street, Suite 240
KANSAS CITY, MO 64112
P. 816-285-9558
F. 913-233-6611

Key Plan



Sheet Issue Date

FURNITURE PACKAGE 11/08/16

Revision Date

Drawing

FIRST FLOOR FURNITURE PLAN - AREA D

OPN Project No. **14289000**

ID A111d