
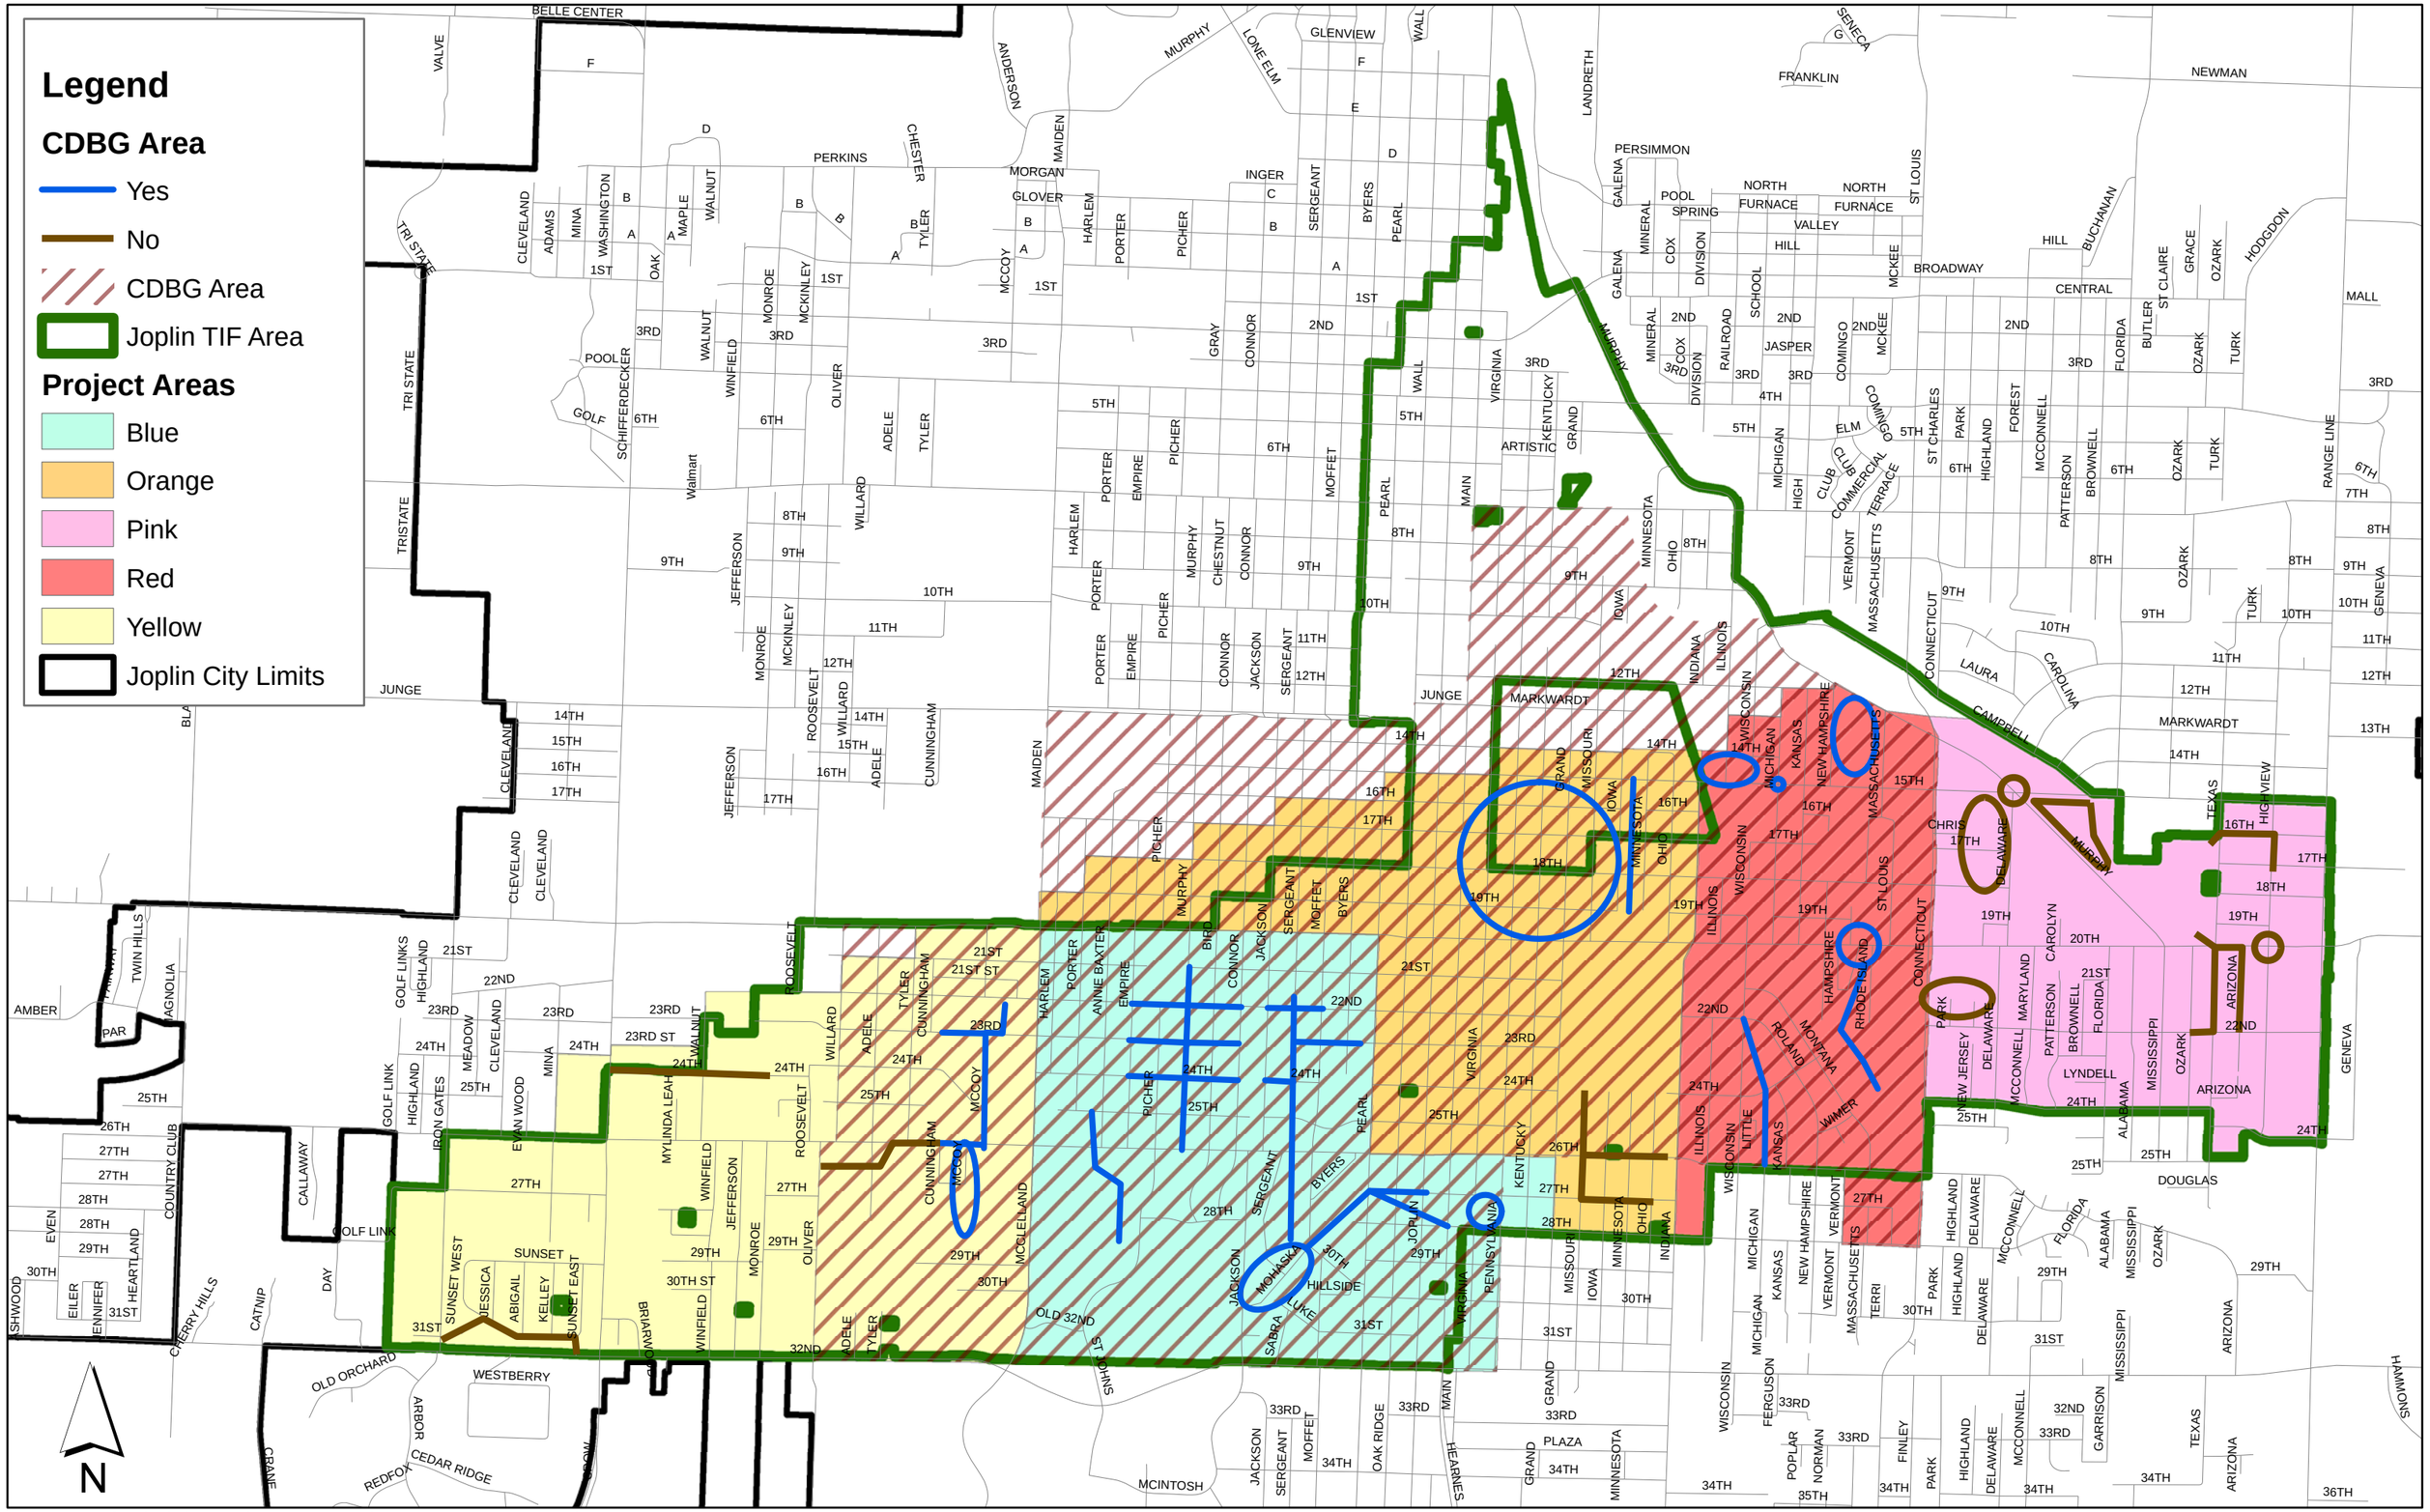



Document Path: V:\John\Maps_2\Stormwater_Project_Area_Map_042514.mxd

Date: 4/25/2014

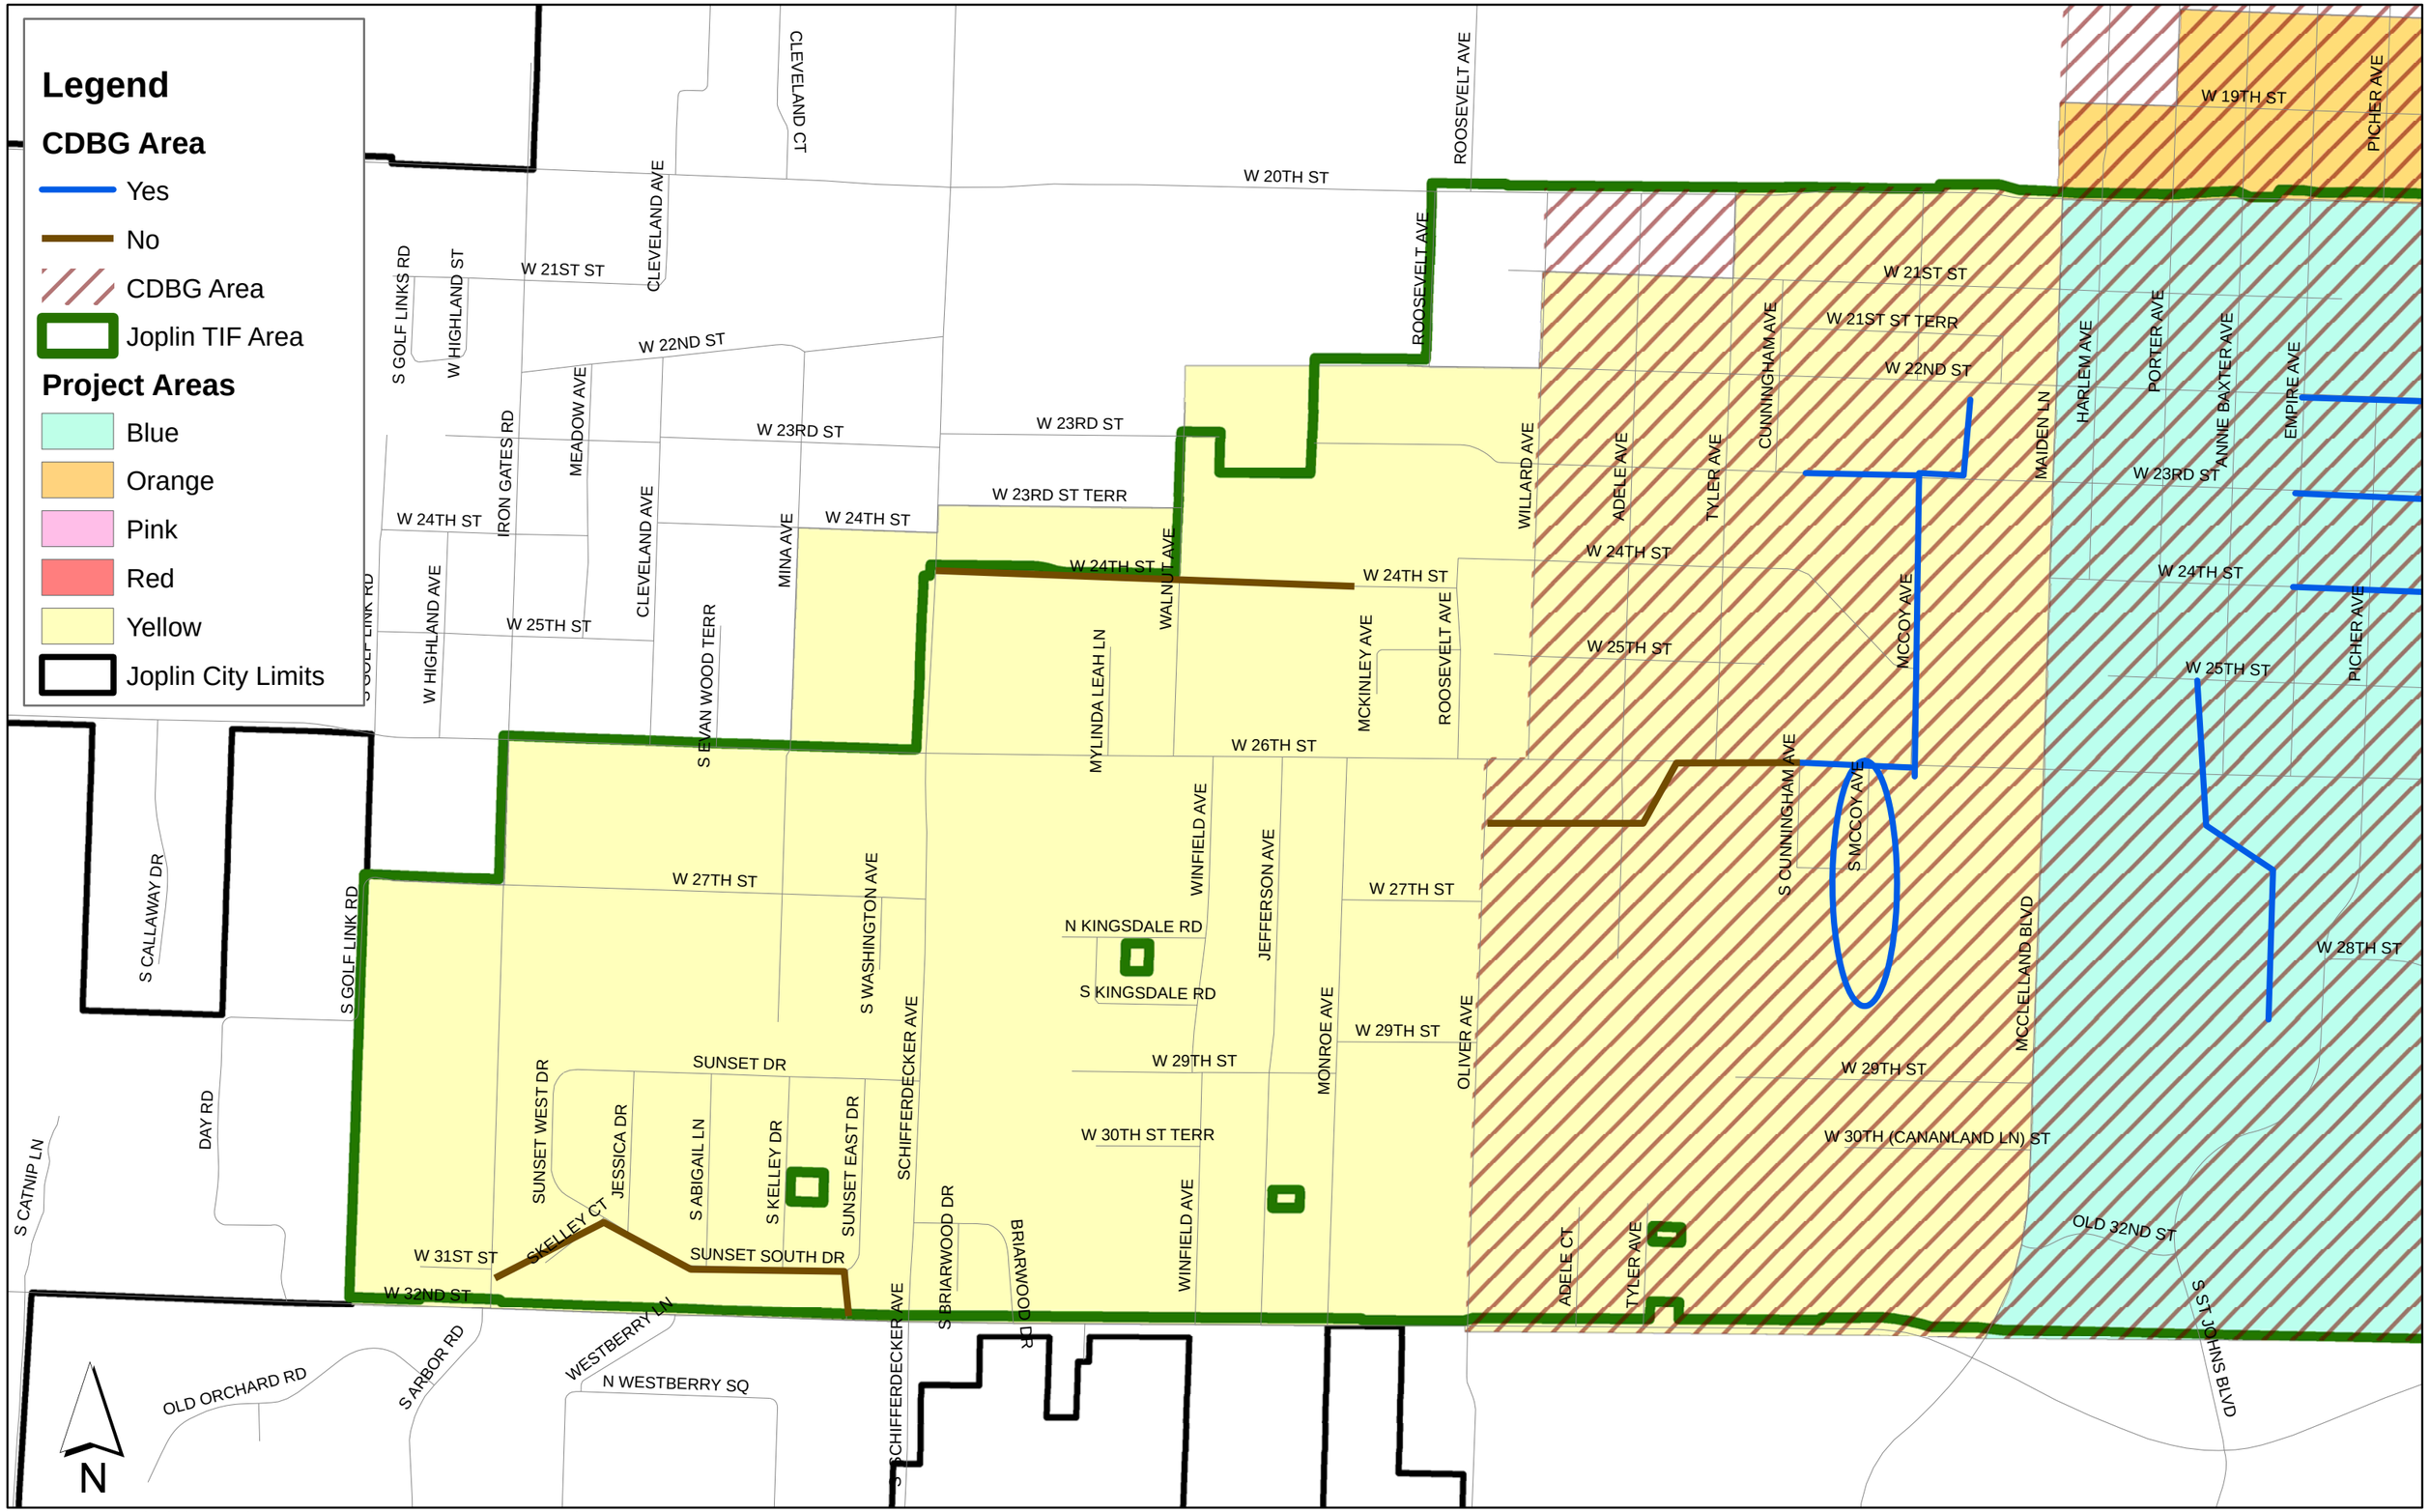

Document Path: V:\John\Maps_2\Stormwater_Project_Area_Map_042514.mxd

Date: 4/25/2014

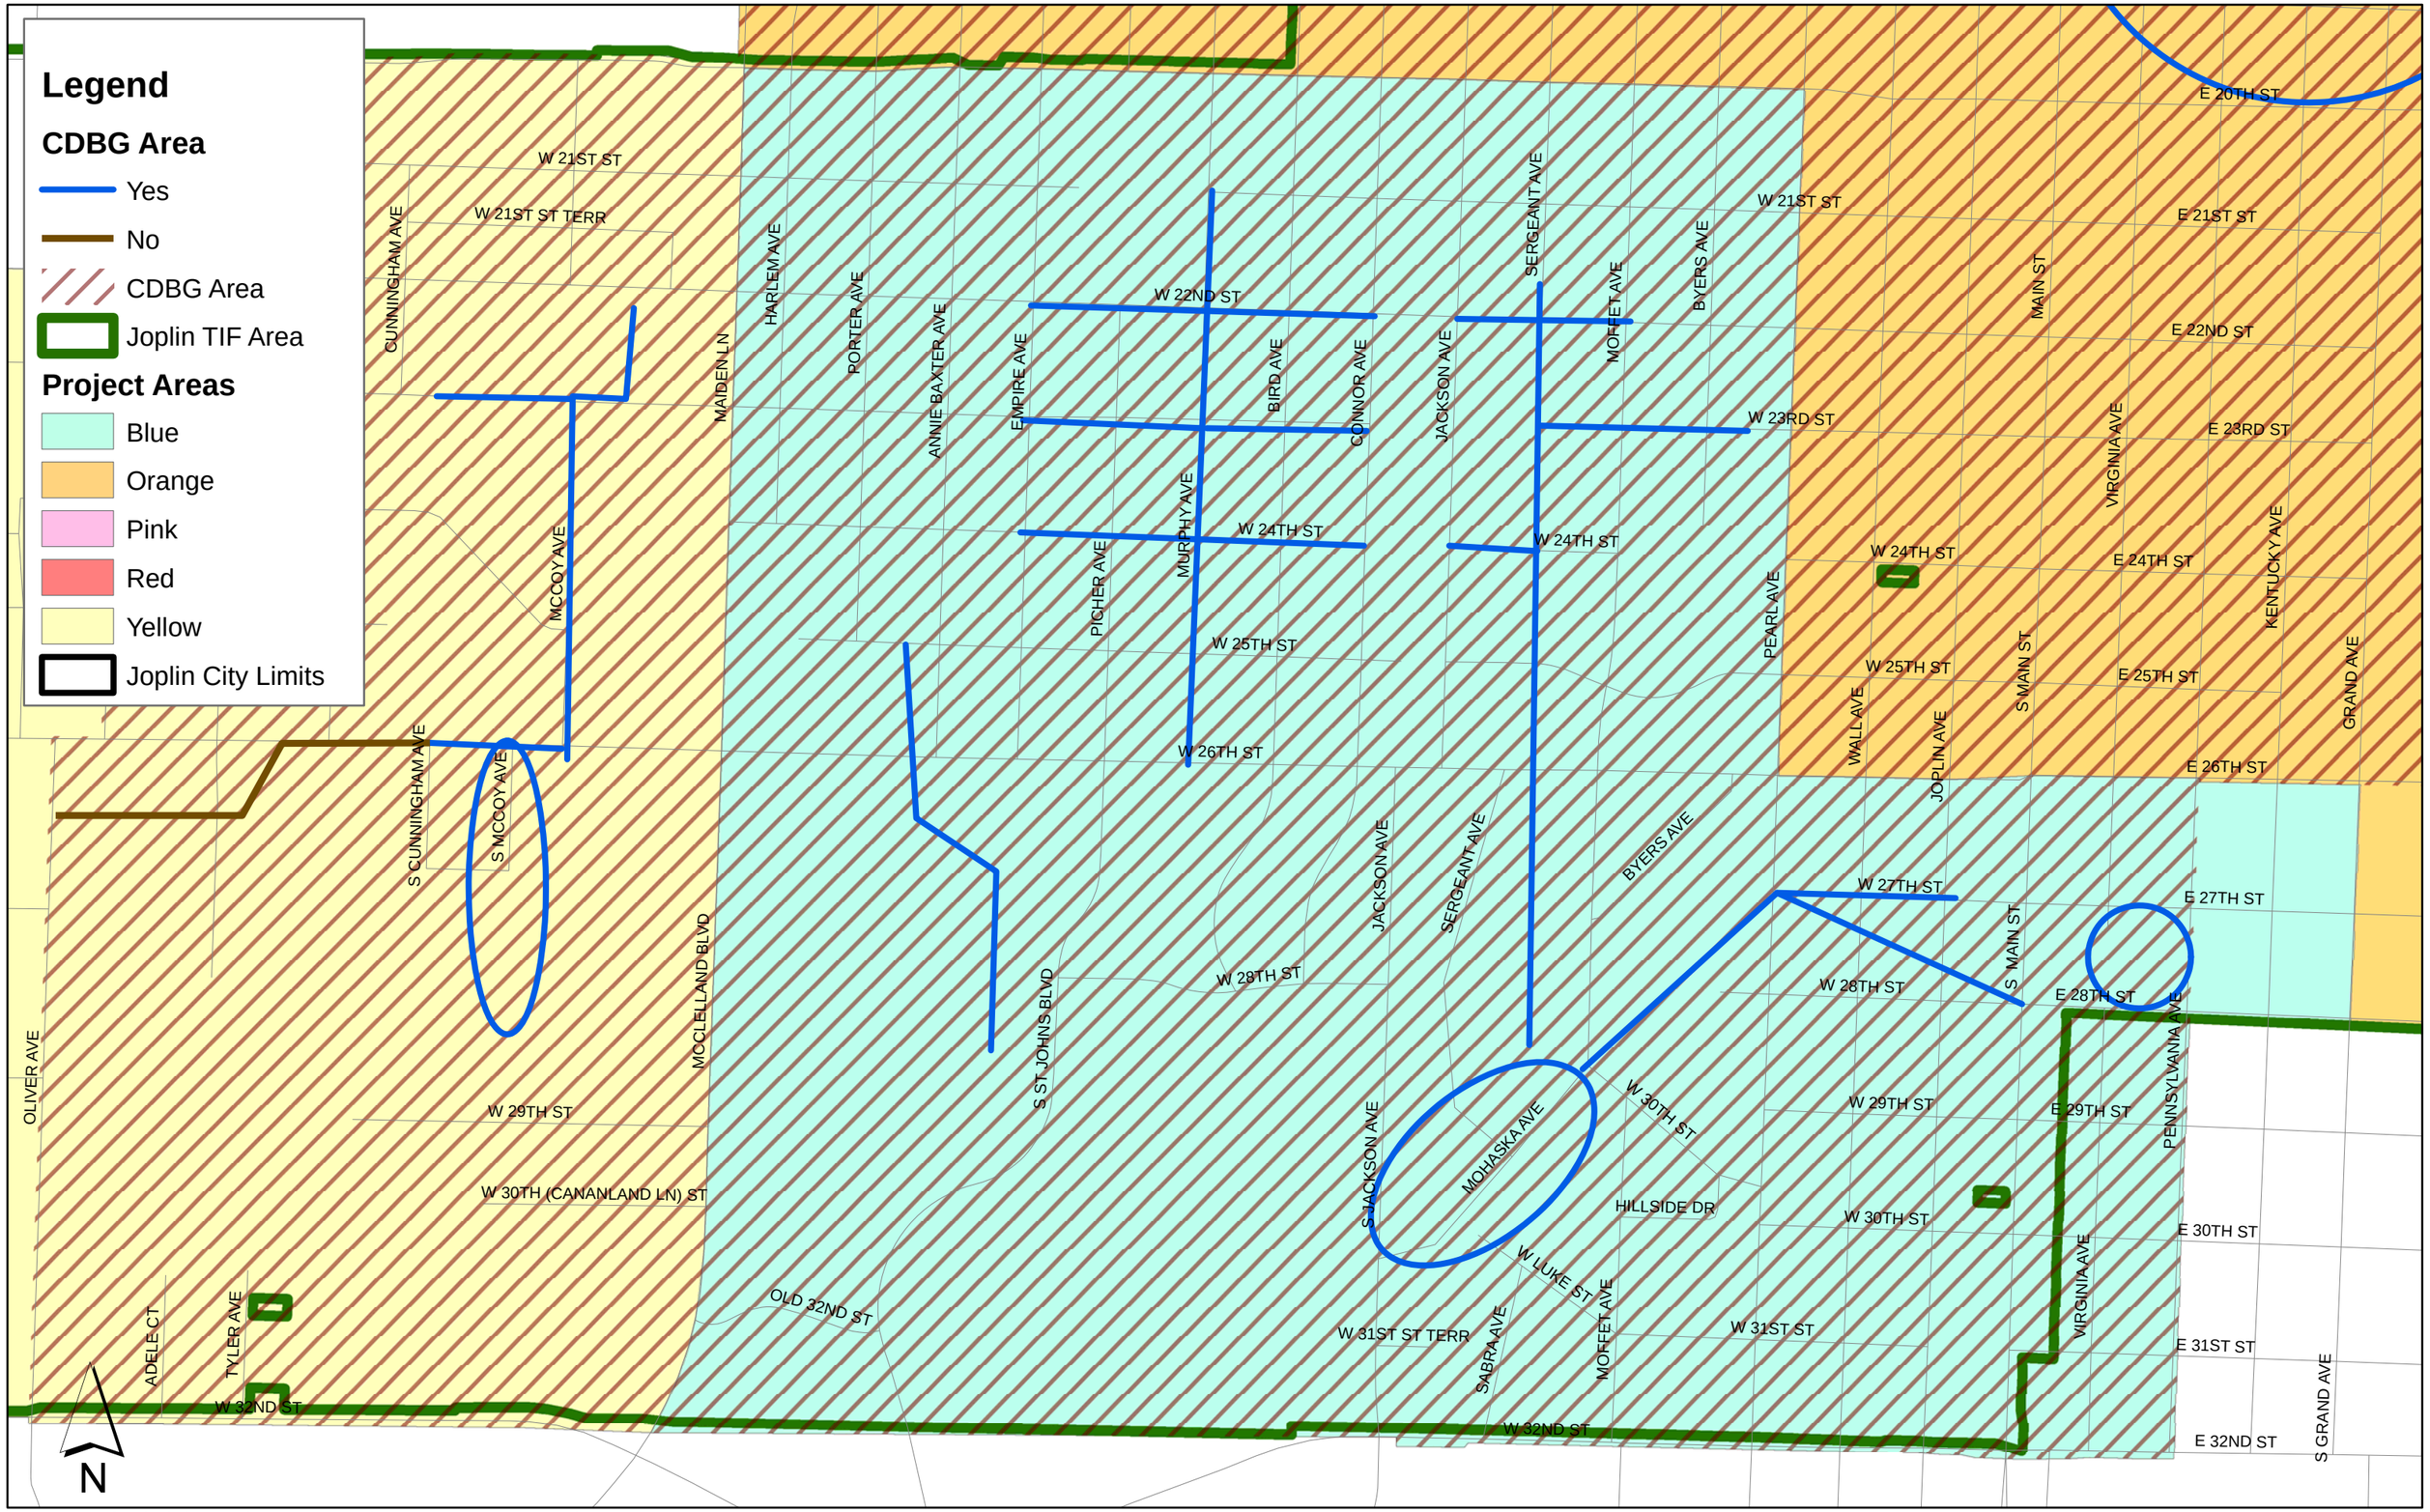

Document Path: V:\John\Maps_2\Stormwater_Project_Area_Map_042514.mxd

Date: 4/25/2014

Legend

CDBG Area

- Yes
- CDBG Area
- Joplin TIF Area

Project Areas


- Blue
- Orange
- Pink
- Red
- Yellow
- State DED Funds
- Joplin City Limits

W 14TH ST
W 15TH ST
W 16TH ST
W 17TH ST
W 18TH ST
W 19TH ST
W 20TH ST
W 21ST ST
W 21ST ST TERR
W 22ND ST
W 23RD ST
W 24TH ST
W 25TH ST
W 26TH ST
W 27TH ST
W 28TH ST
E 14TH ST
E 15TH ST
E 16TH ST
E 17TH ST
E 18TH ST
E 19TH ST
E 20TH ST
E 21ST ST
E 22ND ST
E 23RD ST
E 24TH ST
E 25TH ST
E 26TH ST
E 27TH ST
E 28TH ST
MAIDEN LN
S MAIDEN LN
S PICHER AVE
S MURPHY AVE
CONNOR AVE
PICHER AVE
PORTER AVE
SERGEANT AVE
MOFFET AVE
BYERS AVE
MAIN ST
GRAND AVE
MISSOURI AVE
IOWA AVE
MINNESOTA AVE
OHIO AVE
ILLINOIS AVE
PENNSYLVANIA AVE
HARLEM AVE
ANNE BAXTER AVE
EMPIRE AVE
MURPHY AVE
BIRD AVE
CUNNINGHAM AVE
TYLER AVE
MCCOY AVE
S MCCOY AVE
S CUNNINGHAM AVE
MCCLELLAND BLVD
JACKSON AVE
PEARL AVE
WALL AVE
JOPLIN AVE
S MAIN ST
VIRGINIA AVE
KENTUCKY AVE
INDIANA AVE
S MINNESOTA AVE

N


Document Path: V:\John\Maps_2\Stormwater_Project_Area_Map_042514.mxd

Date: 4/25/2014

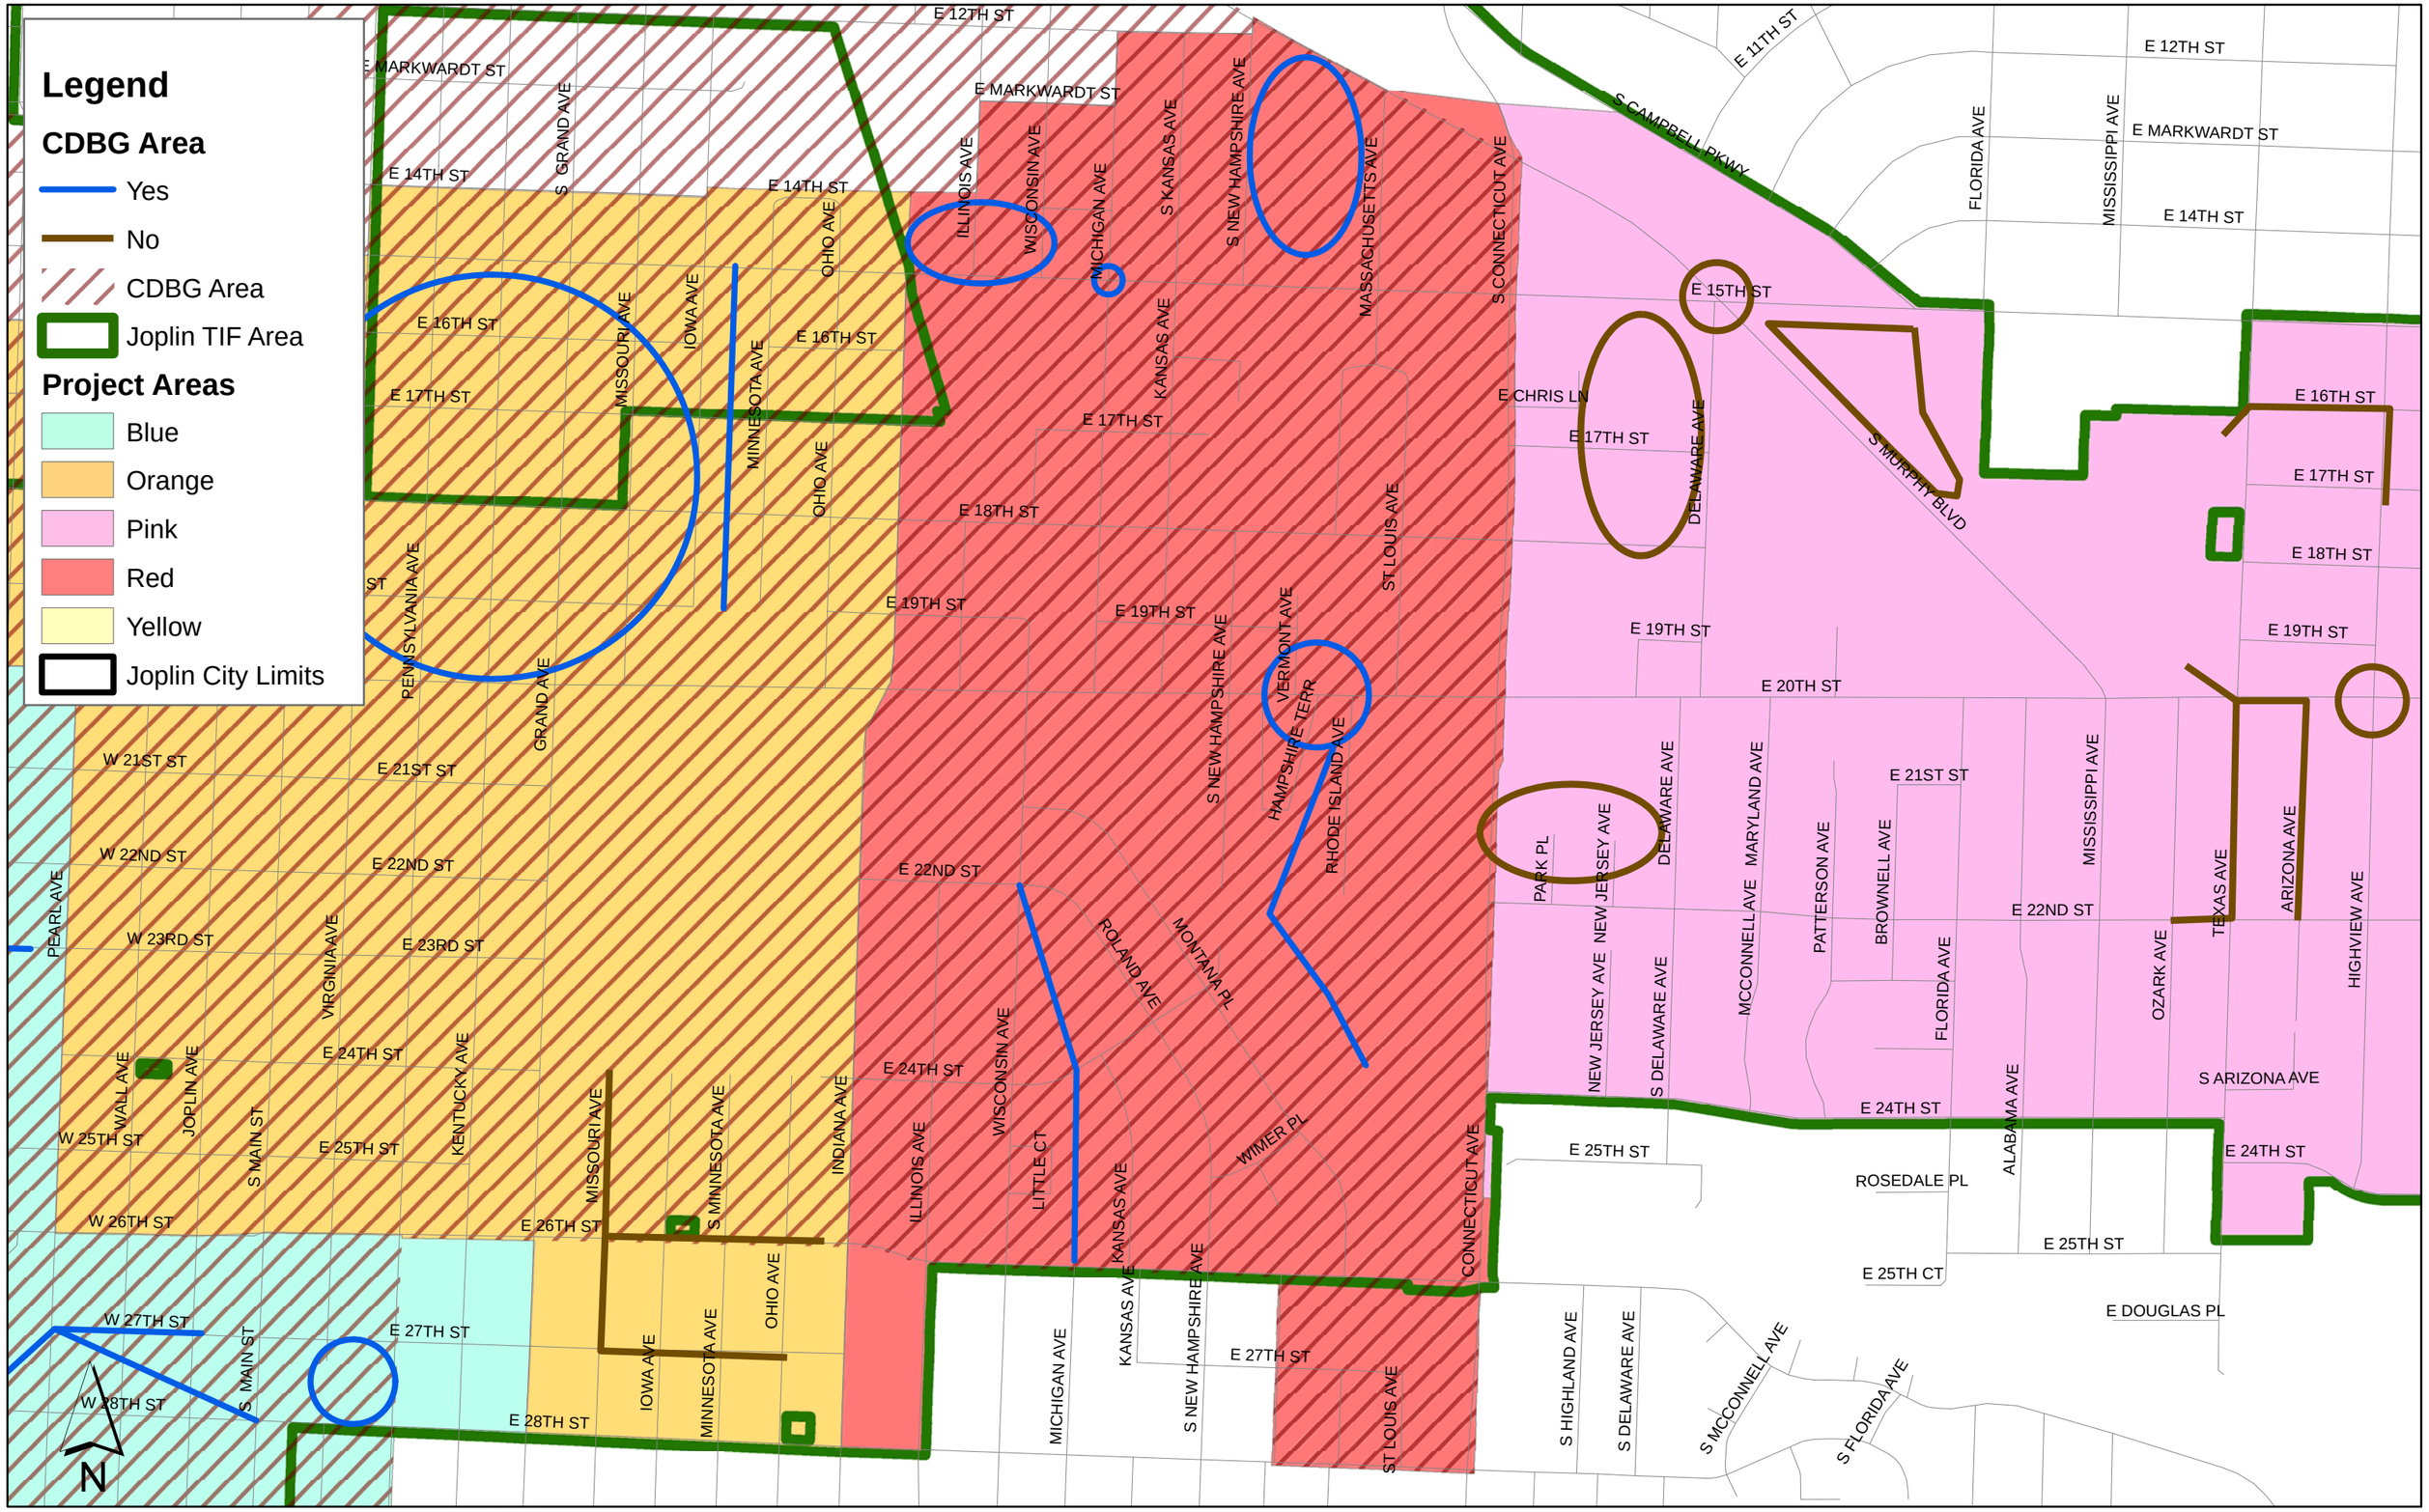

Document Path: V:\John\Maps_2\Stormwater_Project_Area_Map_042514.mxd


Date: 4/25/2014

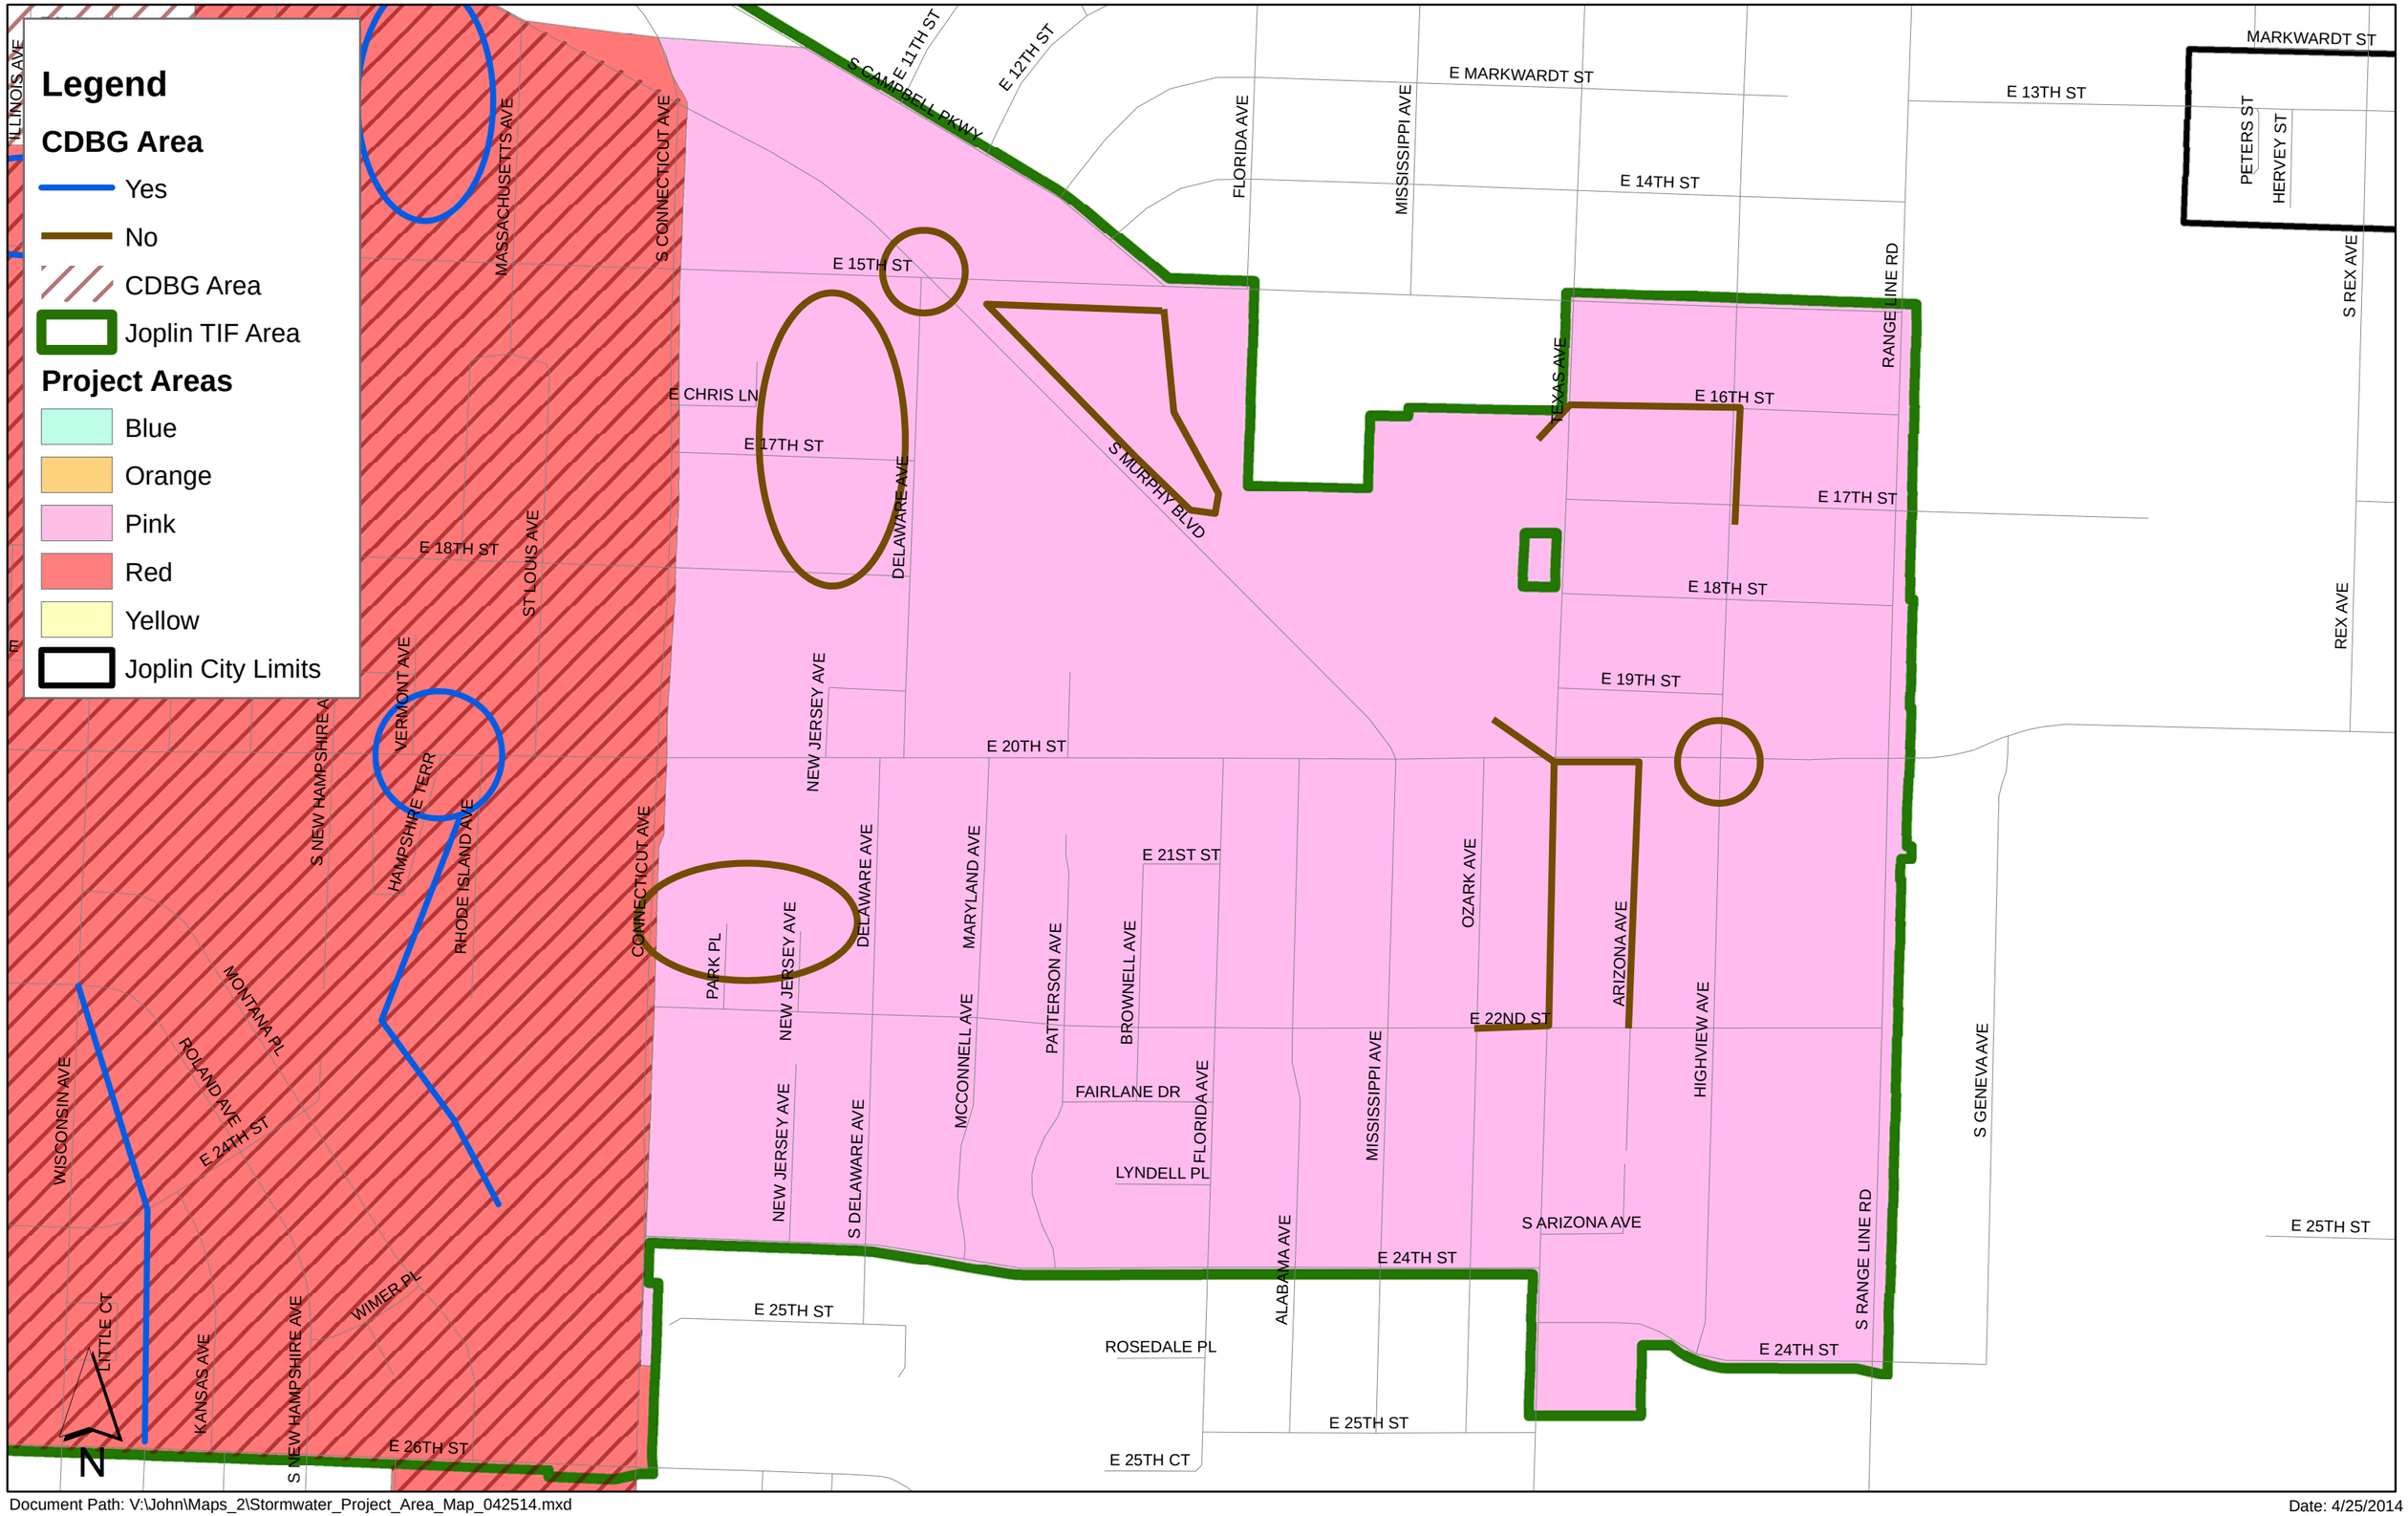


Document Path: V:\John\Maps_2\Stormwater_Project_Area_Map_042514.mxd

Date: 4/25/2014


Area A

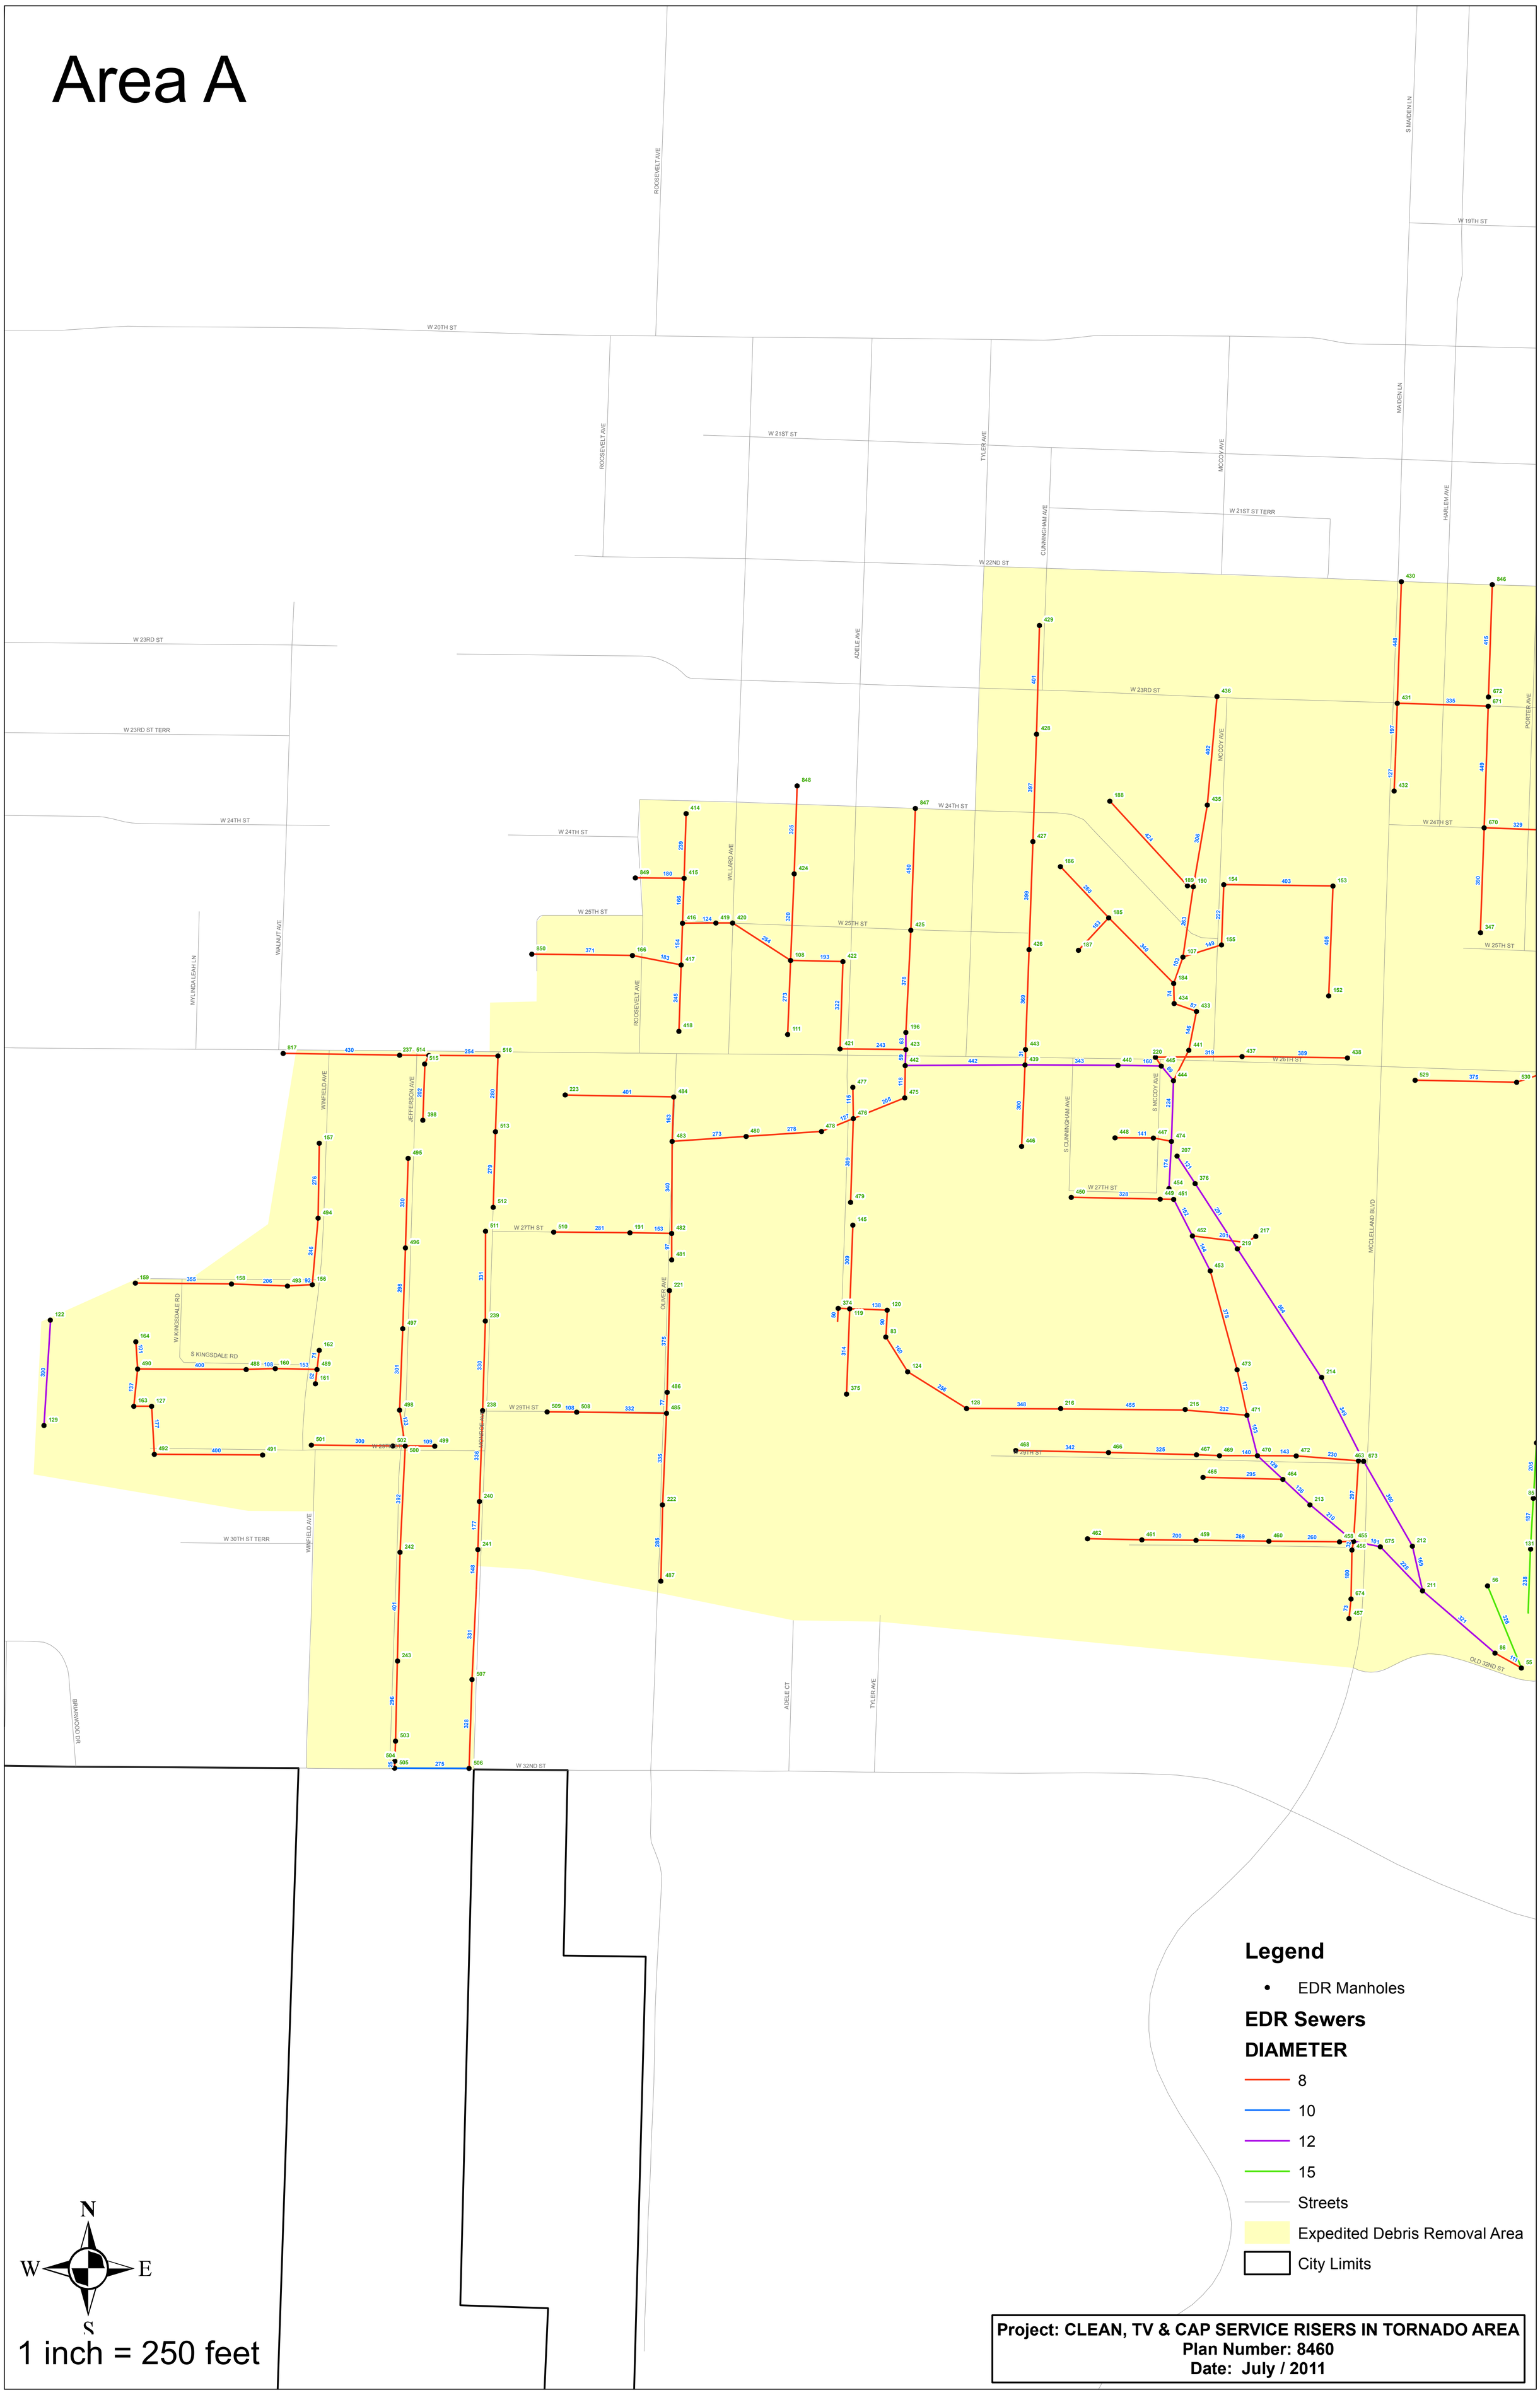
ROOSEVELT AVE
S MAIDEN LN
W 19TH ST
W 20TH ST
MAIDEN LN
W 21ST ST
TYLER AVE
MCCOY AVE
HARLEM AVE
CUNNINGHAM AVE
W 21ST ST TERR
W 22ND ST
W 23RD ST
ADELE AVE
W 23RD ST TERR
W 24TH ST
PORTER AVE
MYLINDA LEAH LN
WALNUT AVE
WILLARD AVE
W 25TH ST
S MCCOY AVE
W 26TH ST
S CUNNINGHAM AVE
W 27TH ST
MCCLELLAND BLVD
W KINGSDALE RD
S KINGSDALE RD
OLIVER AVE
MONROE AVE
W 29TH ST
WINFIELD AVE
JEFFERSON AVE
W 30TH ST TERR
BRAYWOOD DR
ADELE CT
W 32ND ST
OLD 32ND ST
N
W
E
S
1 inch = 250 feet
Legend
EDR Manholes
EDR Sewers
DIAMETER
8
10
12
15
Streets
Expedited Debris Removal Area
City Limits
Project: CLEAN, TV & CAP SERVICE RISERS IN TORNADO AREA
Plan Number: 8460
Date: July / 2011

Area B

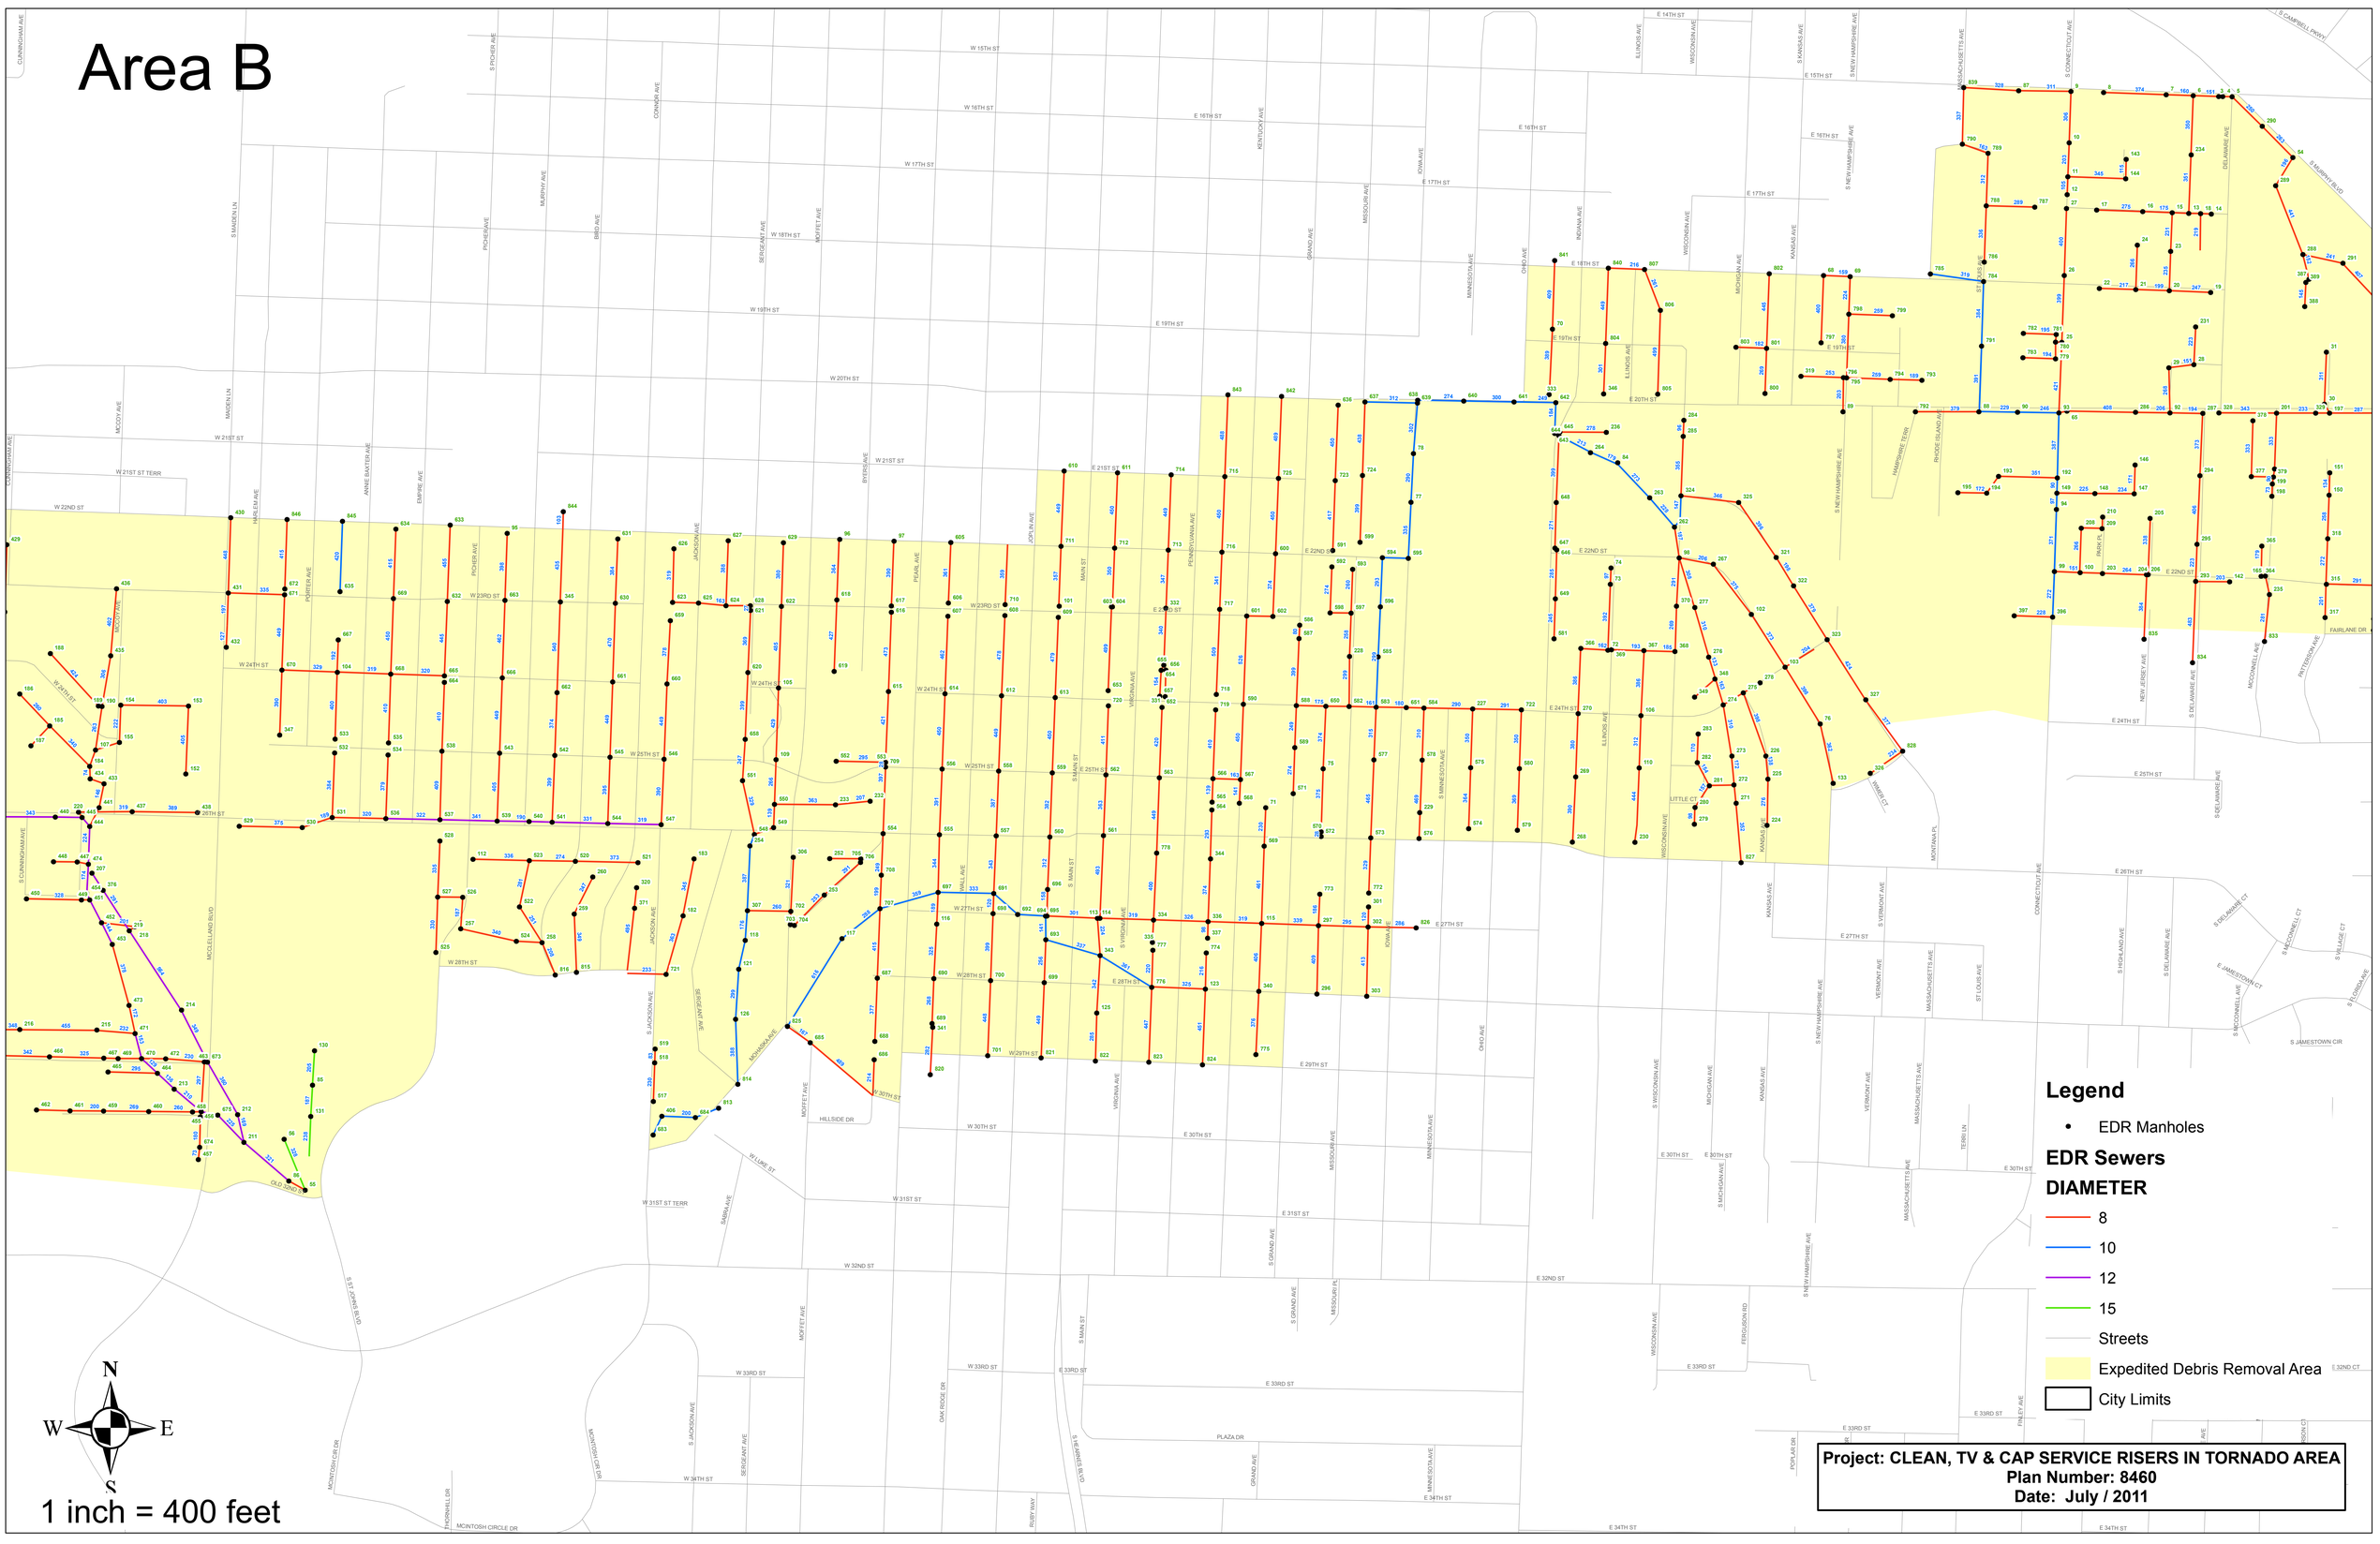
N
W
E
S
1 inch = 400 feet
Legend
EDR Manholes
EDR Sewers
DIAMETER
8
10
12
15
Streets
Expedited Debris Removal Area
City Limits
Project: CLEAN, TV & CAP SERVICE RISERS IN TORNADO AREA
Plan Number: 8460
Date: July / 2011

Area C

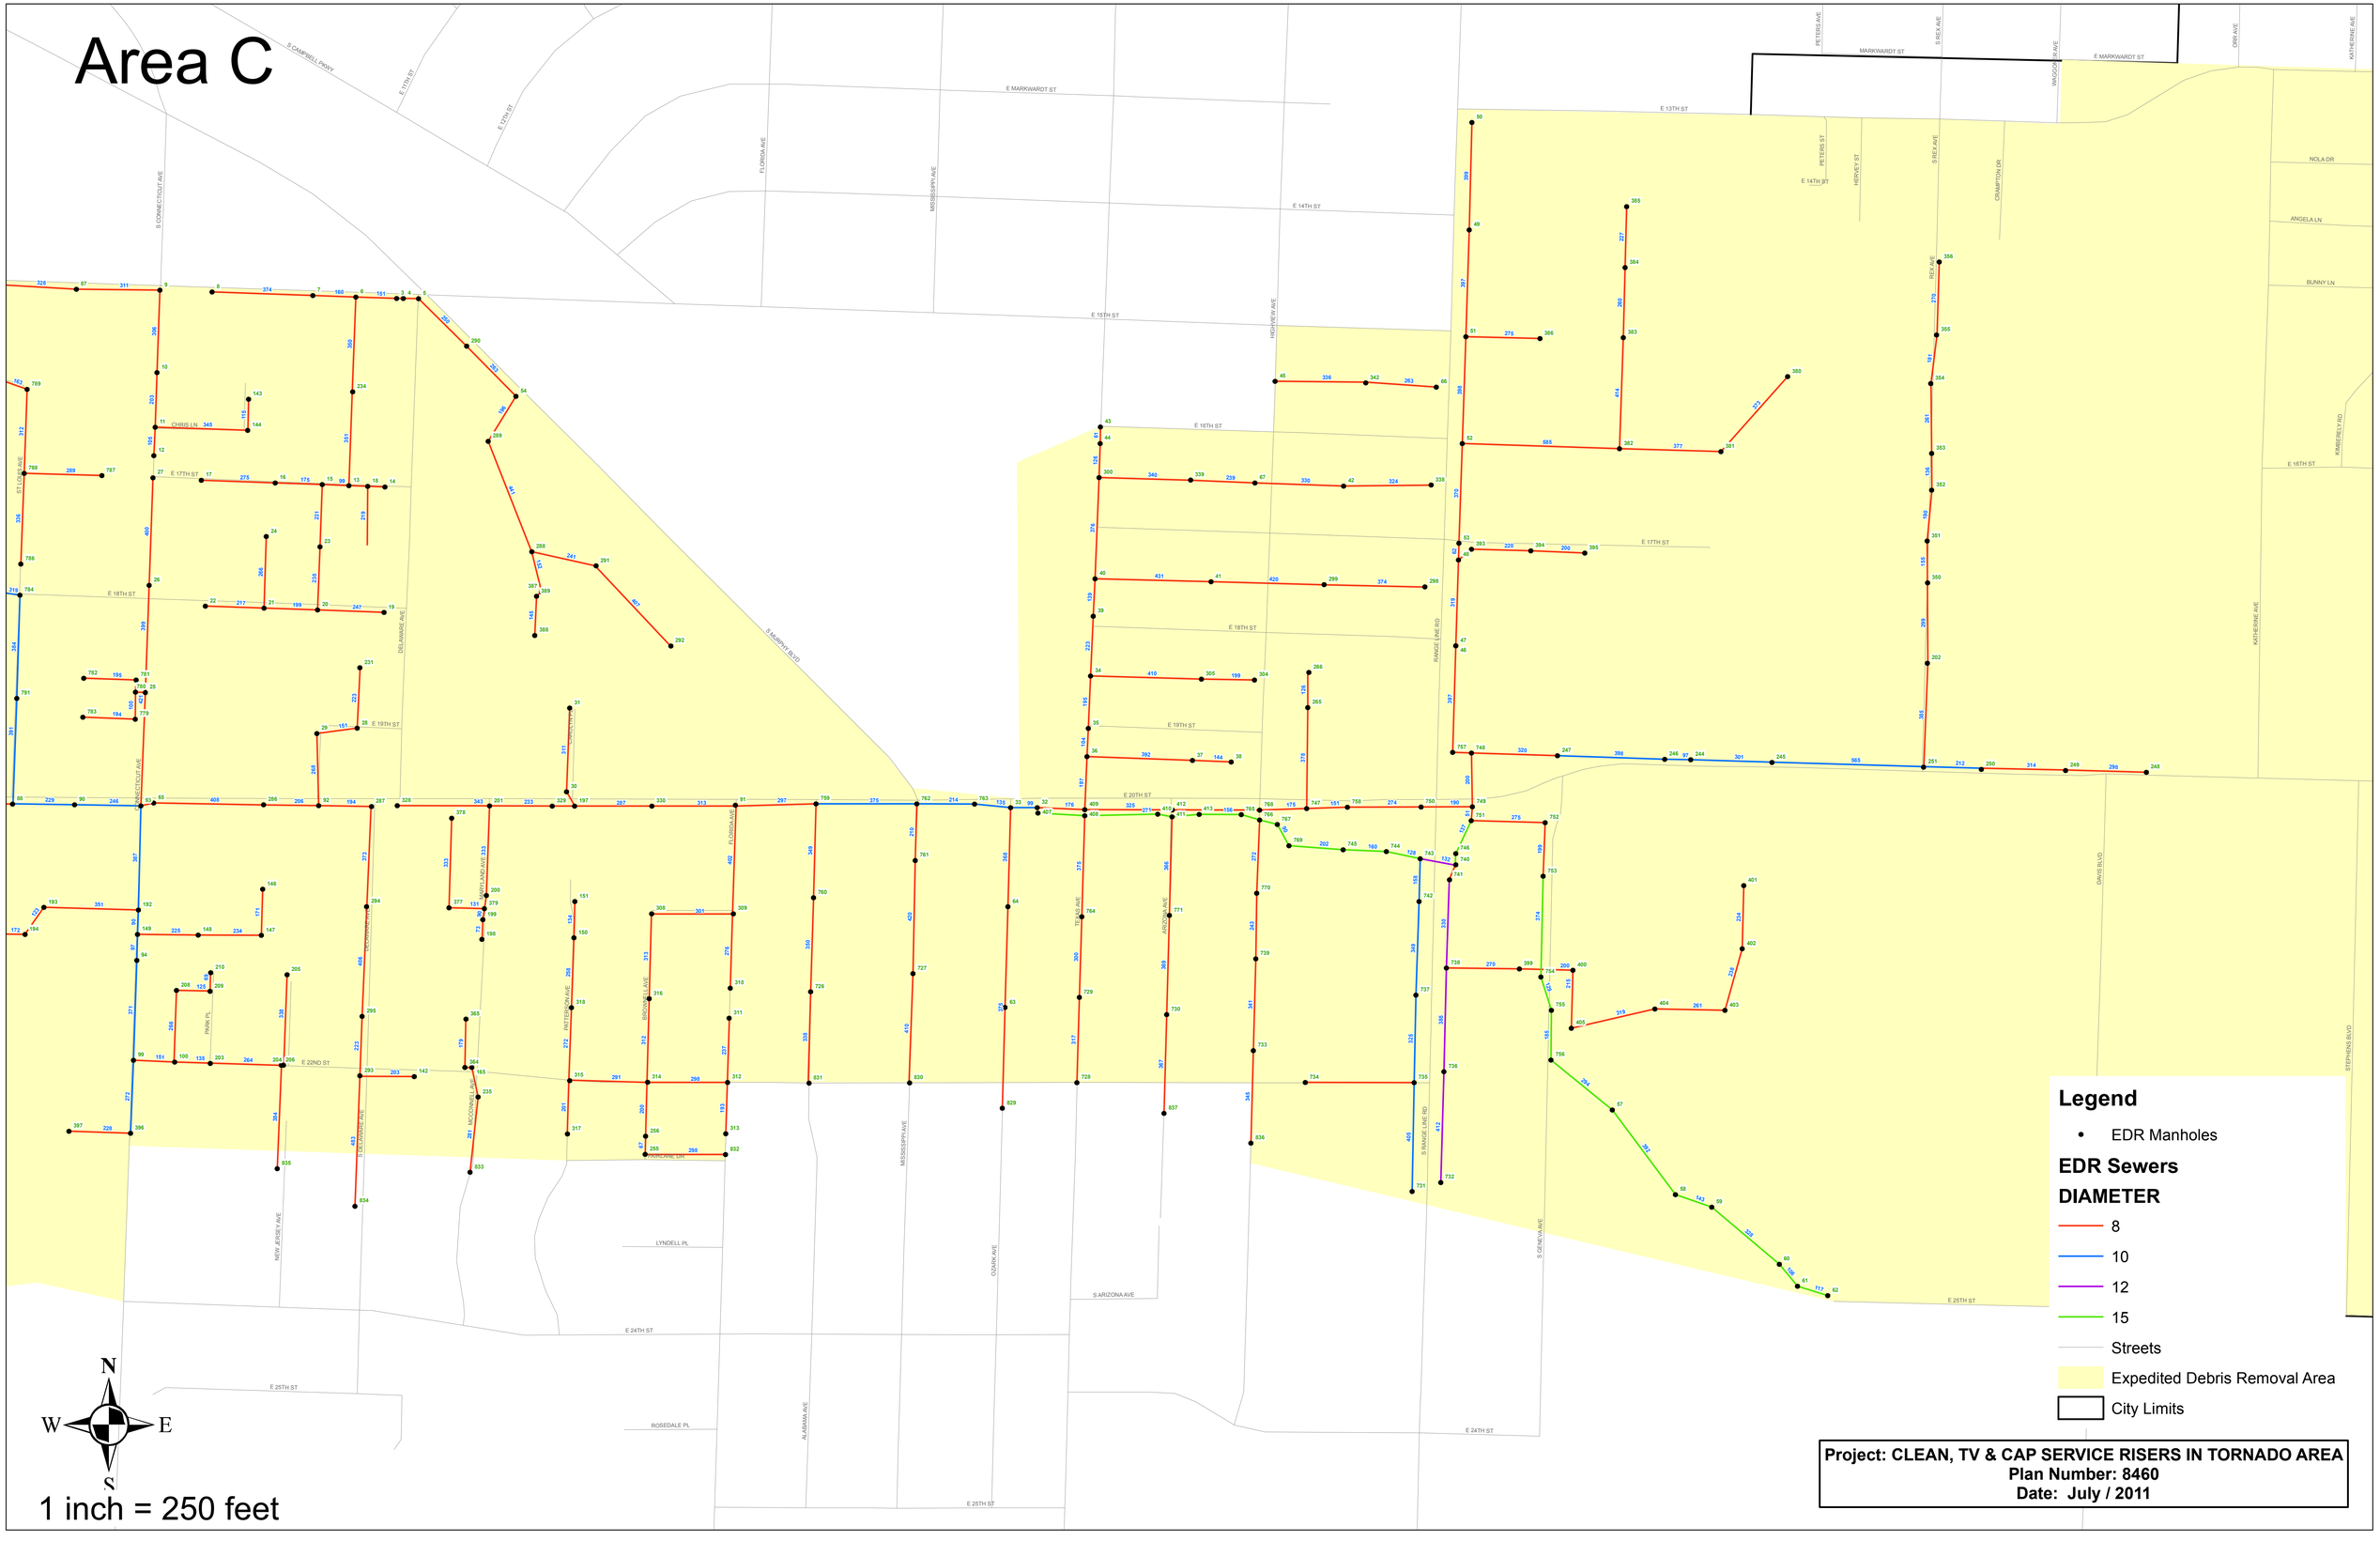

Legend

- EDR Manholes

EDR Sewers

DIAMETER

- 8
- 10
- 12
- 15
- Streets
- Expedited Debris Removal Area
- City Limits

Project: CLEAN, TV & CAP SERVICE RISERS IN TORNADO AREA
Plan Number: 8460
Date: July / 2011